


GENERAL NOTES:


1. ACCESSIBLE CURB RAMPS SHALL BE PER THE MASSACHUSETTS ARCHITECTURAL ACCESS BOARD (AAB) AND THE AMERICANS WITH DISABILITIES ACT (ADA) ACCESSIBILITY GUIDELINES.
2. THE FOLLOWING LAYOUT CRITERIA SHALL CONTROL UNLESS OTHERWISE NOTED ON THE PLAN:
---DIMENSIONS ARE TO FACE OF CURB AT GUTTER LINE.
---DIMENSIONS ARE TO THE CENTER OF PAVEMENT MARKINGS.
---ALL TIES TO PROPERTY LINES ARE PERPENDICULAR TO THE PROPERTY LINE UNLESS OTHERWISE NOTED.
3. ALL LINES AND DIMENSIONS ARE PARALLEL OR PERPENDICULAR TO THE LINES FROM WHICH THEY ARE MEASURED UNLESS OTHERWISE INDICATED.
4. CONTRACTOR SHALL REPORT SIGNIFICANT CONFLICTS TO THE OWNER OR HIS REPRESENTATIVE FOR RESOLUTION.
5. THE CONTRACTOR SHALL FURNISH AND SET ALL LINES AND GRADES REQUIRED AND PROTECT ALL PERMANENT BENCHMARKS OR MONUMENTS. DAMAGED MONUMENTS SHALL BE REPLACED BY A LICENSED SURVEYOR AT NO COST TO THE OWNER.
6. ALL CONCRETE WORK SHALL COMPLY WITH ACI 301, "SPECIFICATION FOR STRUCTURAL CONCRETE," AND ACI 318, UNLESS MODIFIED BY THE CONTRACT DOCUMENTS. COMPLY WITH CRSIS "MANUAL OF STANDARD PRACTICE" FOR FABRICATING, PLACING, AND SUPPORTING REINFORCEMENT. COMPLY WITH ACI 308.1 FOR COLD WEATHER PROTECTION, AND FOLLOW RECOMMENDATIONS IN ACI 308R FOR HOT WEATHER PROTECTION DURING CURING. COMPLY WITH ACI 304 "GUIDE FOR MEASURING, MIXING, TRANSPORTING, AND PLACING CONCRETE."
7. BITUMINOUS CONCRETE PAVEMENT, CLASS I, TYPE I-1 CONFORMING TO THE STANDARD SPECIFICATIONS, SECTIONS 460 THROUGH 460.02 FOR BINDER COURSE AND TOP COURSE JOB MIX FORMULAS. THE GENERAL CONTRACTOR SHALL SUPPLY THE ENGINEER WITH A CERTIFICATE OF COMPLIANCE SUPPLIED BY THE PAVING CONTRACTOR.
8. SAW-CUT EXISTING PAVEMENT WHERE NEW BITUMINOUS CONCRETE PAVEMENT IS TO COME IN CONTACT. PRIME COAT THE CUT EDGE PRIOR TO PLACEMENT.
9. SIGNS, LANDSCAPING AND OTHER FEATURE LOCATED WITHIN SIGHT TRIANGLES AREAS SHALL BE DESIGNED, INSTALLED AND MAINTAINED SO AS NOT TO EXCEED 2.5 FEET IN HEIGHT. SNOW WINDROWS LOCATED WITHIN SIGHT LINES SHALL BE PROMPTLY REMOVED. ALL SIGNS AND PAVEMENT MARKINGS TO BE INSTALLED WITHIN SITE SHALL CONFORM TO THE APPLICABLE SPECIFICATIONS OF THE MANUAL ON UNIFORM TRAFFIC CONTROL DEVICES (MUTCD).

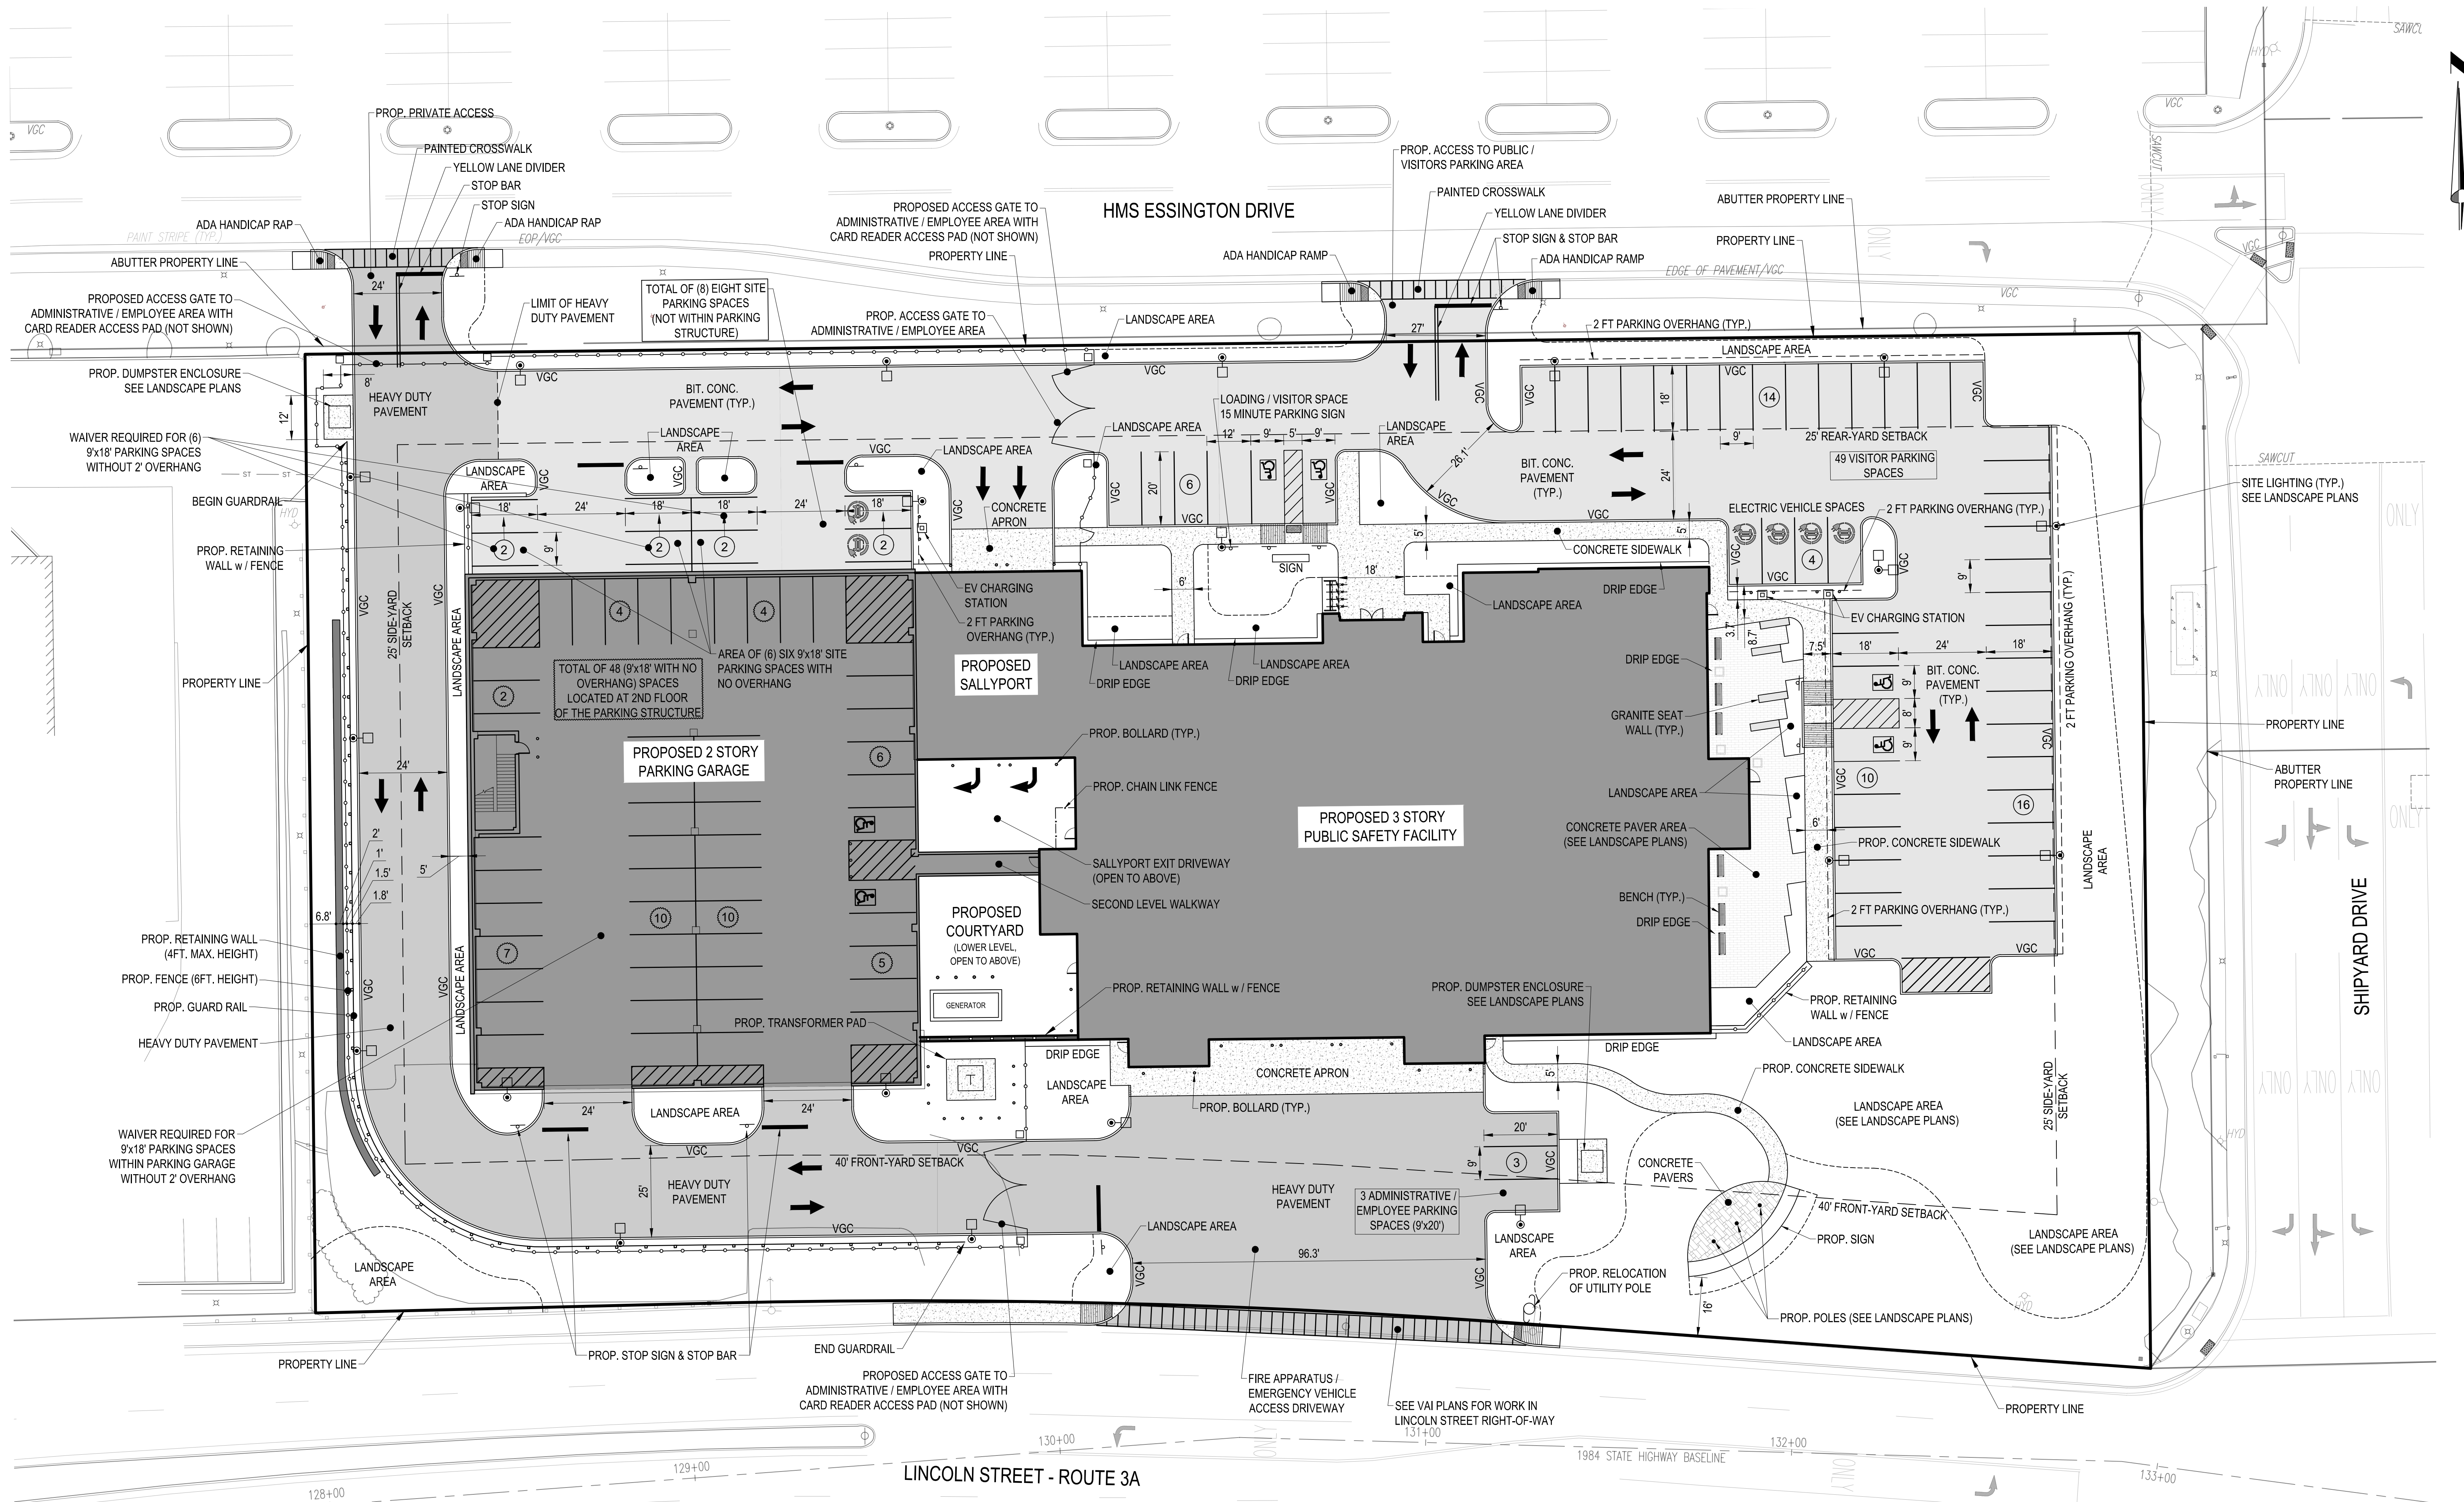

ISSUE DATE	
DATE	DESCRIPTION

REVISIONS	
DATE	DESCRIPTION
06/24/2022	SITE PLAN REVIEW PERMIT APPLICATIONS

FOR ALL ABBREVIATIONS, SYMBOL LEGENDS,
AND GENERAL NOTES SEE SHEET R0.01

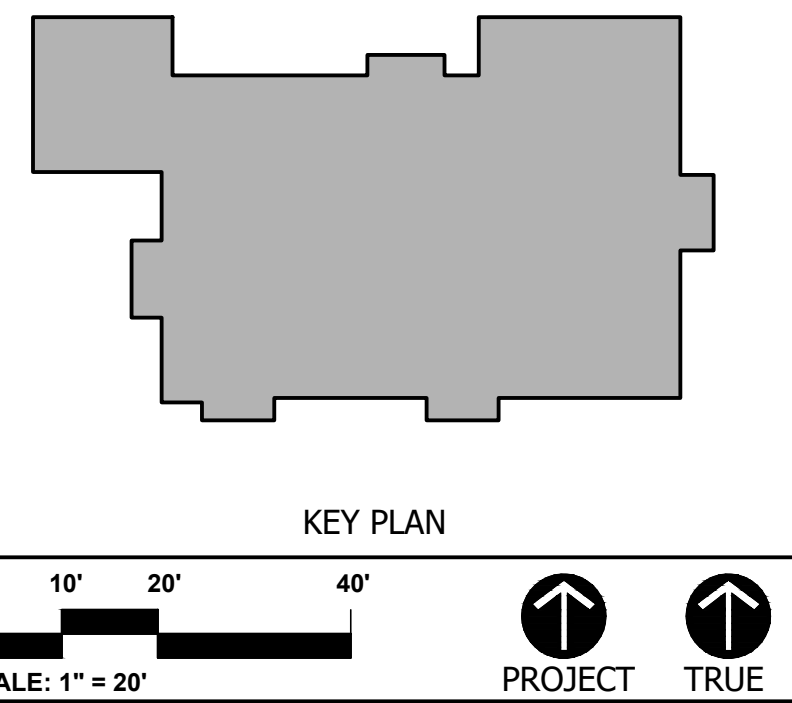


HINGHAM PUBLIC
SAFETY FACILITY

335 LINCOLN ST. HINGHAM, MA
02043

PROJECT NO.: 20017 DRAWN BY: ASJM

LAYOUT
PLAN

DRAWING NO.:
C3.2

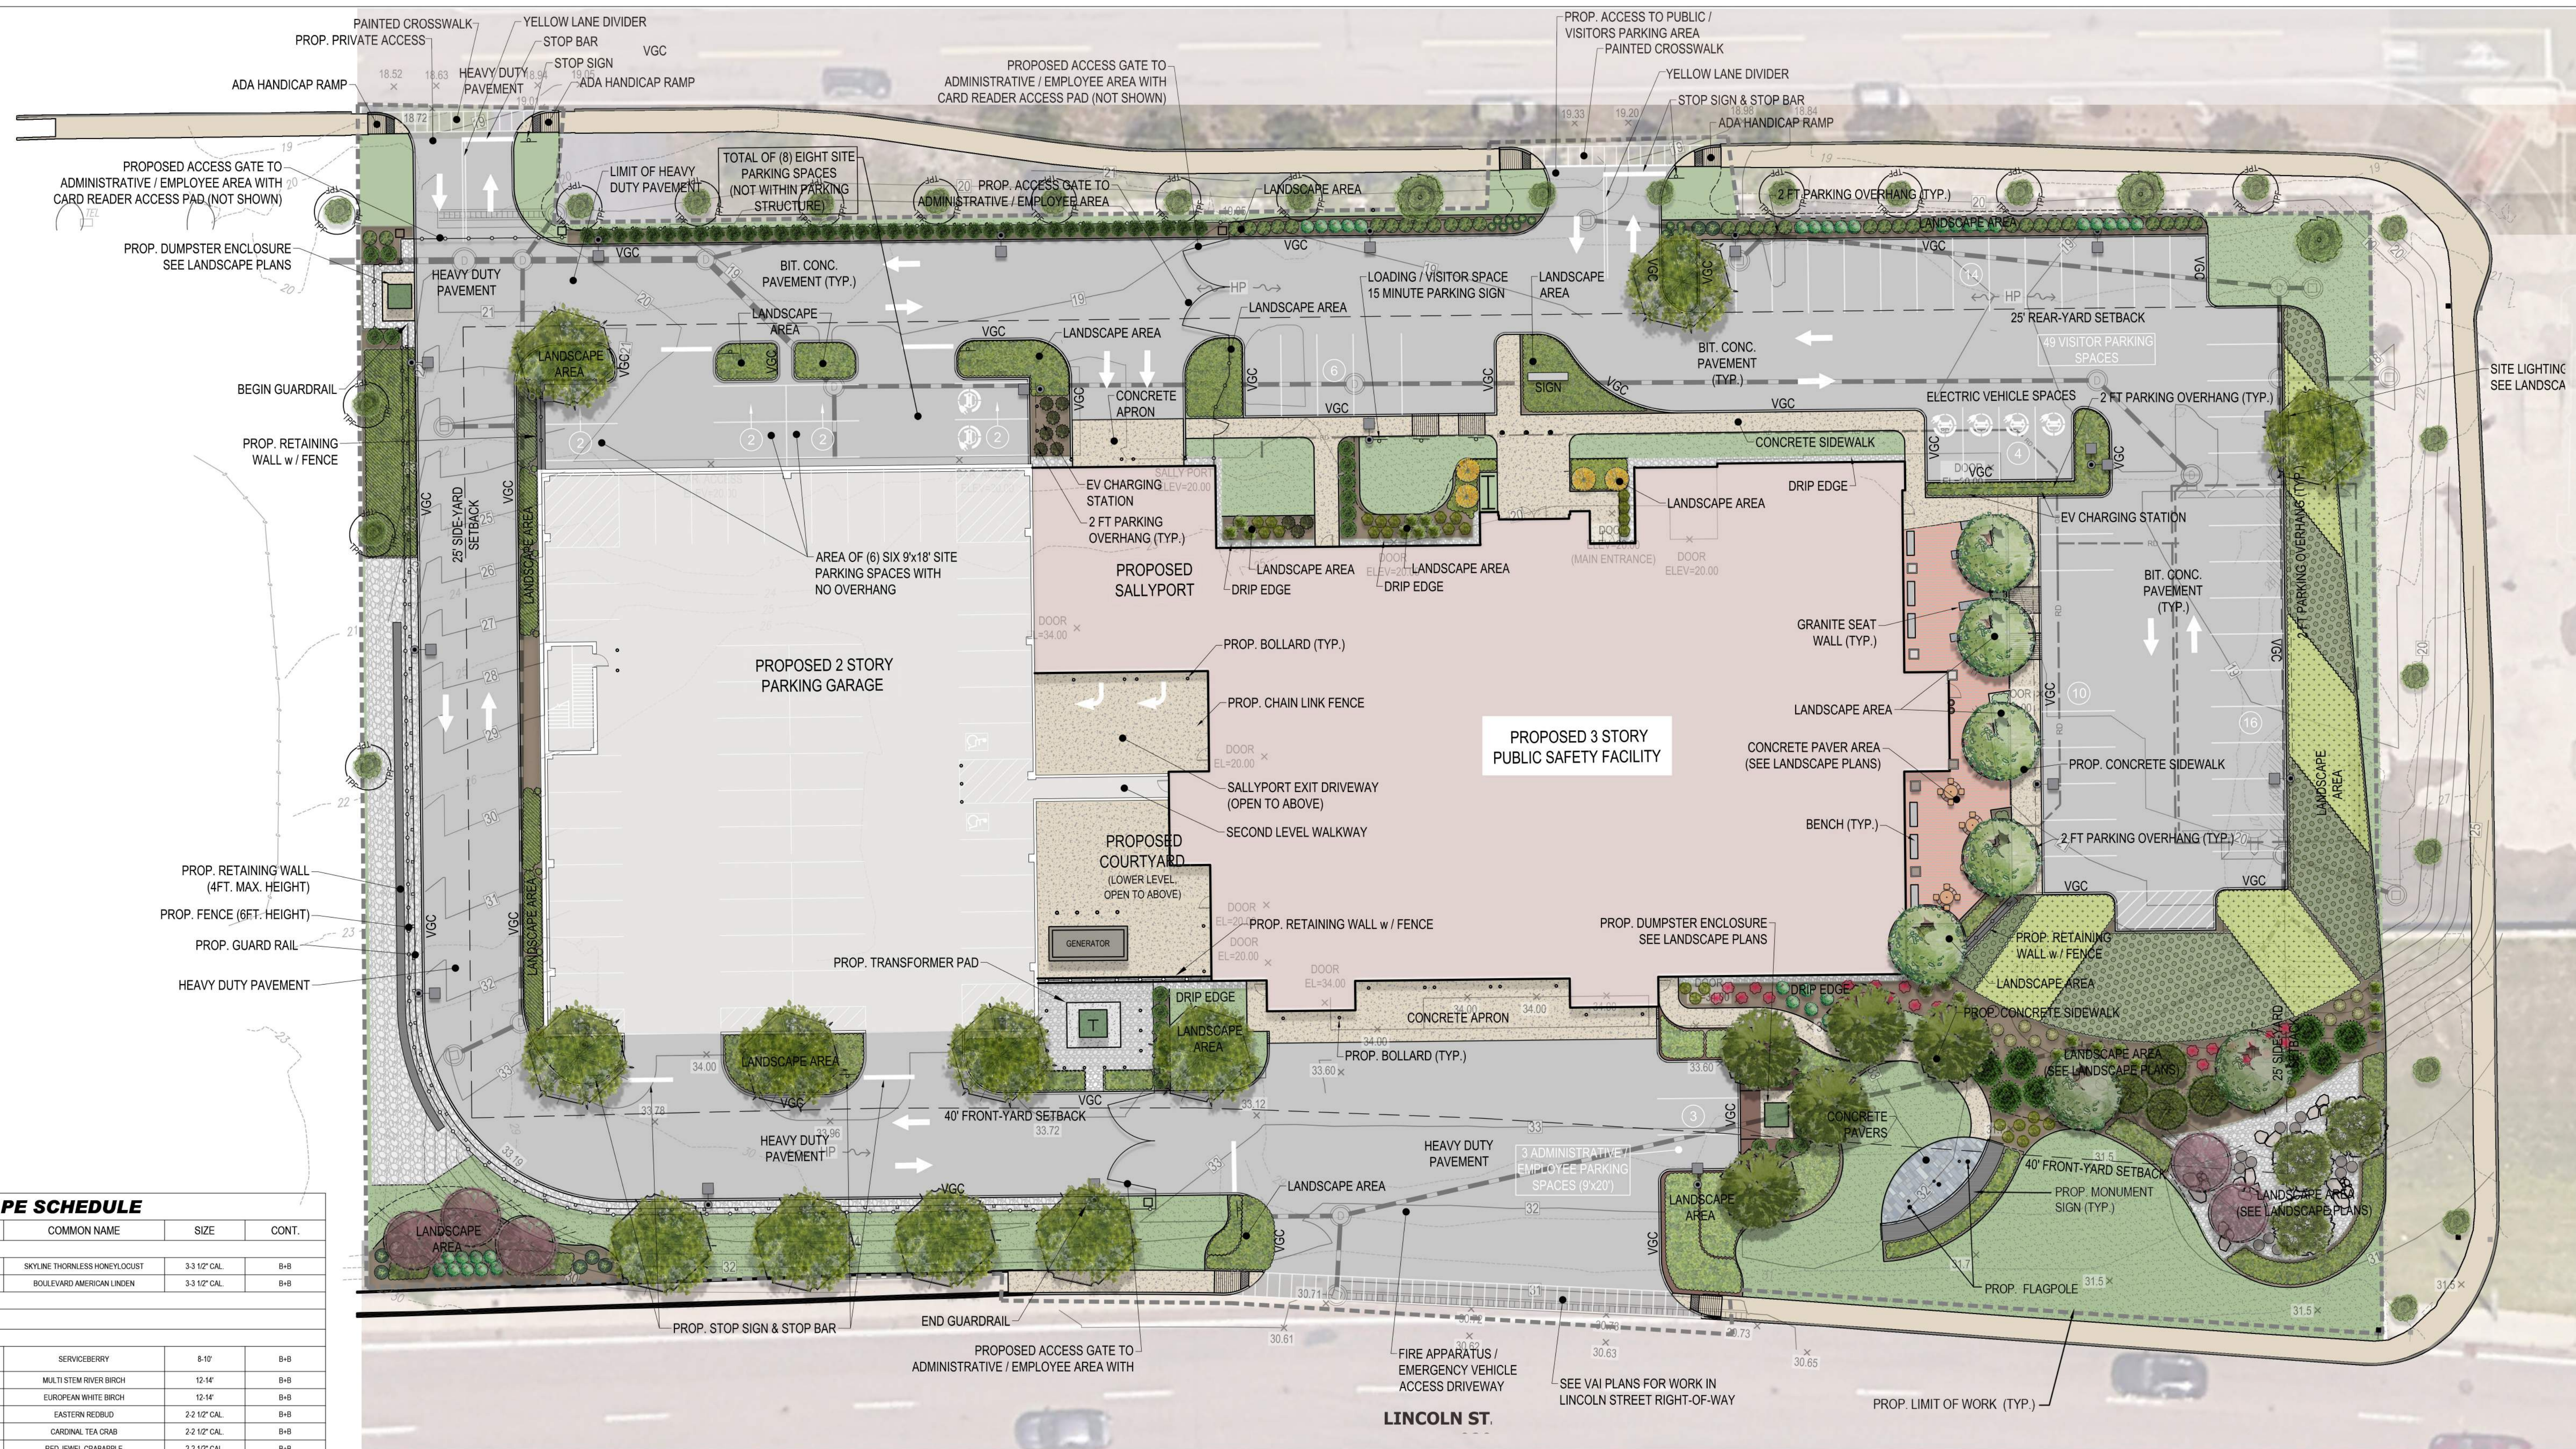


LANDSCAPE SCHEDULE						
KEY	QTY.	BOTANICAL NAME	COMMON NAME	SIZE	CONT.	
SHADE TREES						
GTK	7	GLEDITSIA TRACANTHOS INERMIS 'SKYCOLE'	SKYLINE THORNLESS HONEYLOCUST	3.3 12" CAL.	B+B	
TAB	4	TILIA AMERICANA 'BOULEVARD'	BOULEVARD AMERICAN LINDEN	3.3 12" CAL.	B+B	
SUBTOTAL:	11					
ORNAMENTAL TREES						
AXGA	5	AMELANCHIER X GRANDIFLORA 'AUTUMN BRILLIANCE'	SERVICEBERRY	8-10'	B+B	
BN	5	BETULA NIGRA	MULTI-STEM RIVER BIRCH	12-14'	B+B	
BP	2	BETULA PENDULA	EUROPEAN WHITE BIRCH	12-14'	B+B	
CC	4	CERCIS CANADENSIS	EASTERN REDBUD	2.2 12" CAL.	B+B	
MCO	3	MALUS HUPHRENSIS 'CARDINAL'	CARDINAL TIA CRAB	12" CAL.	B+B	
MJ	1	MALUS 'JEWEL COLE'	RED JEWEL CRABAPPLE	2.2 12" CAL.	B+B	
SUBTOTAL:	20					
EVERGREEN TREES						
AF	4	ABIES FRASERI	FRASER FIR	7-8'	B+B	
PAC	8	PICEA ABIES 'CUPRESSINA'	CUPRESSINA NORWAY SPRUCE	6-7'	B+B	
TOE	29	THUJA OCCIDENTALIS 'EMERALD'	EMERALD GREEN ARBORVITAE	5-6'	B+B	
TON	39	THUJA OCCIDENTALIS 'NIGRA'	DARK AMERICAN ARBORVITAE	5-6'	B+B	
SUBTOTAL:	80					
DECIDUOUS SHRUBS						
CAI	14	CORNUS ALBA 'VARY HOLT'	VAREGATED RED TING DOGWOOD	2-3'	B+B	
CSA	27	CORNUS STOLONIFERA 'ARCTIC FIRE'	COMPACT RED TING DOGWOOD	18-24"	B+B	
HXI	4	HAMAMELIS X INTERMEDIA 'ARNOLD PROMISE'	ARNOLD WITCHHAZEL	3-4'	B+B	
MWR	11	ILEX VERTICILLATA 'WINTER RED'	WINTER RED WINTERBERRY HOLLY	30-36"	CONTAINER	
IRS	12	ILEX X VERTICILLATA 'RED SPIRITE'	RED SPIRITE WINTERBERRY	18-24"	B+B	
SUBTOTAL:	68					
EVERGREEN SHRUBS						
BPR	45	ILEX X MESSEYIAE 'BLUE PRINCESS'	BLUE PRINCESS HOLLY	24-30"	CONTAINER	
IGC	22	ILEX GLABRA 'COMPACTA'	DWARF INKBERY HOLLY	24-30"	B+B	
KA	17	KOHLIA ANGUSTIFOLIA	SHEEP LAUREL	18-24"	CONTAINER	
PMM	29	PIRUS MICROBOSUS	DWARF MICRO PINE	18-24"	CONTAINER	
THI	31	TAUSIA MEDIA 'HICKS'	HICKS YEW	30-36"	B+B	
TYS	10	TAXUS X MEDIA 'STONEHENGE'	UPRIGHT YEW	24-30"	B+B	
SUBTOTAL:	154					
GROUND COVERS						
AU	522	ARCTOSTAPHYLOS UVA-URSI	BEARBERRY	12-15"	CONTAINER	
EGC	89	ECONYLIAS FORTUNEI 'COLORATISS'	PURPLE WINTERCREEPER	2 1/2" FEAT POST	CONTAINER	
JS	184	JUNIPERUS CHINENSIS VAR. SARGENTII	SARGENT JUNCIPER	15-18" SPIND	CONTAINER	
SUBTOTAL:	775					
PERENNIALS						
CVM	264	COREOPSIS VERTICILLATA 'MOONBEAM'	MOONBEAM COREOPSIS	2 GAL.	CONTAINER	
HSD	190	HEMEROCALLIS 'STELLA D'ORO'	STELLA D'ORO DAYLILY	2 GAL.	CONTAINER	
LMV	294	LIRIOPE MICHXANS 'VAREGATA'	VAREGATED LILYTURF	1 PT.	CONTAINER	
NTD	230	NEPETA X FASSINII 'DROPSMORE'	DROPSMORE CAT MINT	2 GAL.	CONTAINER	
RFG	107	ROEBUCKIA FLGIDA 'GOLDSTURM'	GOLDSTURMBLACK EYED SUSAN	2 GAL.	CONTAINER	
SSM	158	SALVIA SUPERBA 'MAYNIGHT'	MAYNIGHT MEADOW SAGE	2 GAL.	CONTAINER	
SUBTOTAL:	1243					
ORNAMENTAL GRASSES						
CPE	849	CAREX PENSYLVANICA	PENNSYLVANIA SEDGE	2 GAL.	CONTAINER	
SUBTOTAL:	849					
VINES						
HAP	7	HYDRANGEA ANOMALA PETIOLARIS'	CLIMBING HYDRANGEA	1 GAL.	CONTAINER	
SUBTOTAL:	7					
NOTE: IF ANY DISCREPANCIES OCCUR BETWEEN THE AMOUNTS SHOWN IN THE PLAN AND THE PLANT LIST, THE PLAN WILL DICTATE						

NOTE: IF ANY DISCREPANCIES OCCUR BETWEEN THE AMOUNTS SHOWN IN THE PLAN AND THE PLANT LIST, THE PLAN WILL DICTATE

ISSUE DATE	
DATE	DESCRIPTION
JANUARY 10, 2022	LANDSCAPE CONCEPT PLAN
FEBRUARY 4, 2022	FOR DESIGN DEVELOPMENT ESTIMATE

REVISIONS	
DATE	DESCRIPTION
06/24/2022	PERMIT APPLICATIONS

FOR ALL ABBREVIATIONS, SYMBOL LEGENDS
AND GENERAL NOTES SEE SHEET R0.01

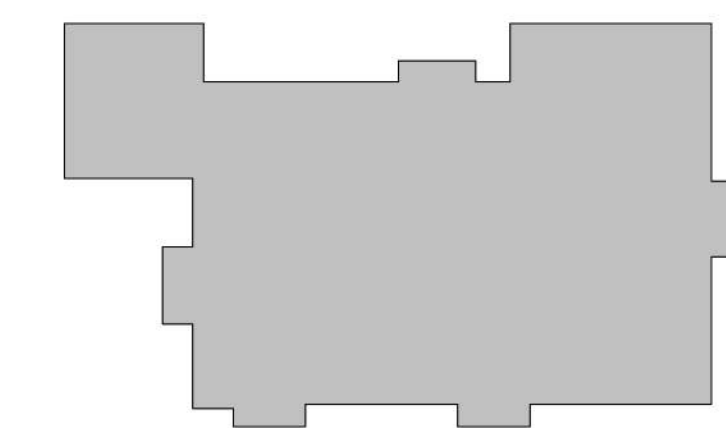

KEY PLAN



SCALE: 1" = 20'-0"



HINGHAM PUBLIC SAFETY FACILITY

**335 LINCOLN ST. HINGHAM, MA
02043**

PROJECT NO.: 20017

DRAWN BY: Author

ILLUSTRATIVE SITE PLAN

MAIN
ENTRANCE



- COLOR LEGEND**
- ADMIN/RECORDS
 - BUILDING SUPPORT
 - CIRCULATION
 - DETENTION
 - FIRE DEPARTMENT
 - PATROL DIVISION
 - POLICE DEPARTMENT
 - POLICE OPERATIONS
 - POLICE SUPPORT
 - SHARED/ COMMON



COLOR LEGEND

- BUILDING SUPPORT
- CIRCULATION
- FIRE APPARATUS
- FIRE DEPARTMENT
- FIRE SUPPORT
- POLICE DEPARTMENT
- SHARED/ COMMON



COLOR LEGEND

- BUILDING SUPPORT
- CIRCULATION
- FIRE APPARATUS
- FIRE DEPARTMENT
- FIRE SUPPORT
- POLICE
- POLICE OPERATIONS





PROGRESS PRINT
DATE: **6/24/2022 9:25:02 AM**
NOT FOR CONSTRUCTION

ISSUE DATE	
DATE	DESCRIPTION
OCTOBER 08, 2021	SCHEMATIC DESIGN
JUNE 24, 2022	FOR DESIGN DEVELOPMENT ESTIMATE

REVISIONS	
DATE	DESCRIPTION

FOR ALL ABBREVIATIONS, SYMBOL LEGENDS,
AND GENERAL NOTES SEE SHEET R0.01

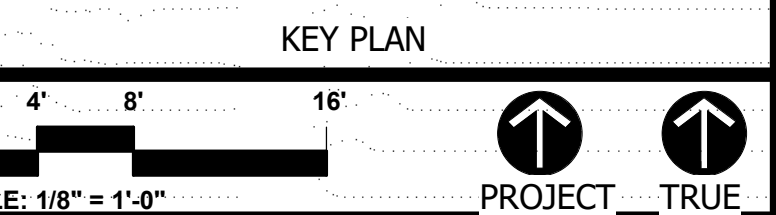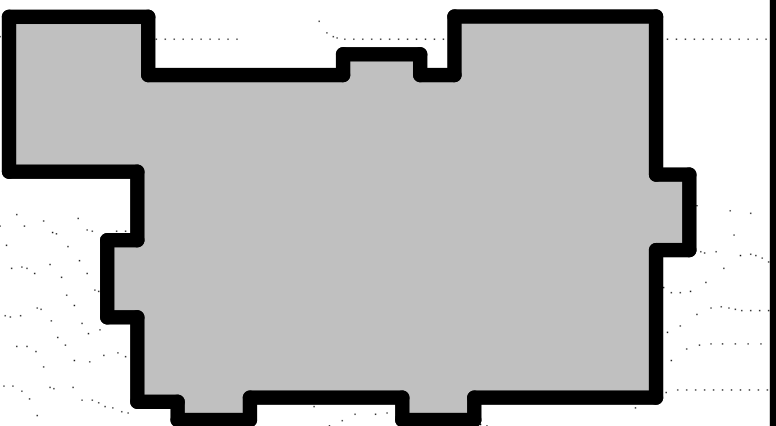


HINGHAM PUBLIC SAFETY FACILITY

335 LINCOLN ST. HINGHAM, MA
02043


PROJECT NO.: 20017 DRAWN BY: Author

NORTH & SOUTH ELEVATION


DRAWING NO.:
AP5.1

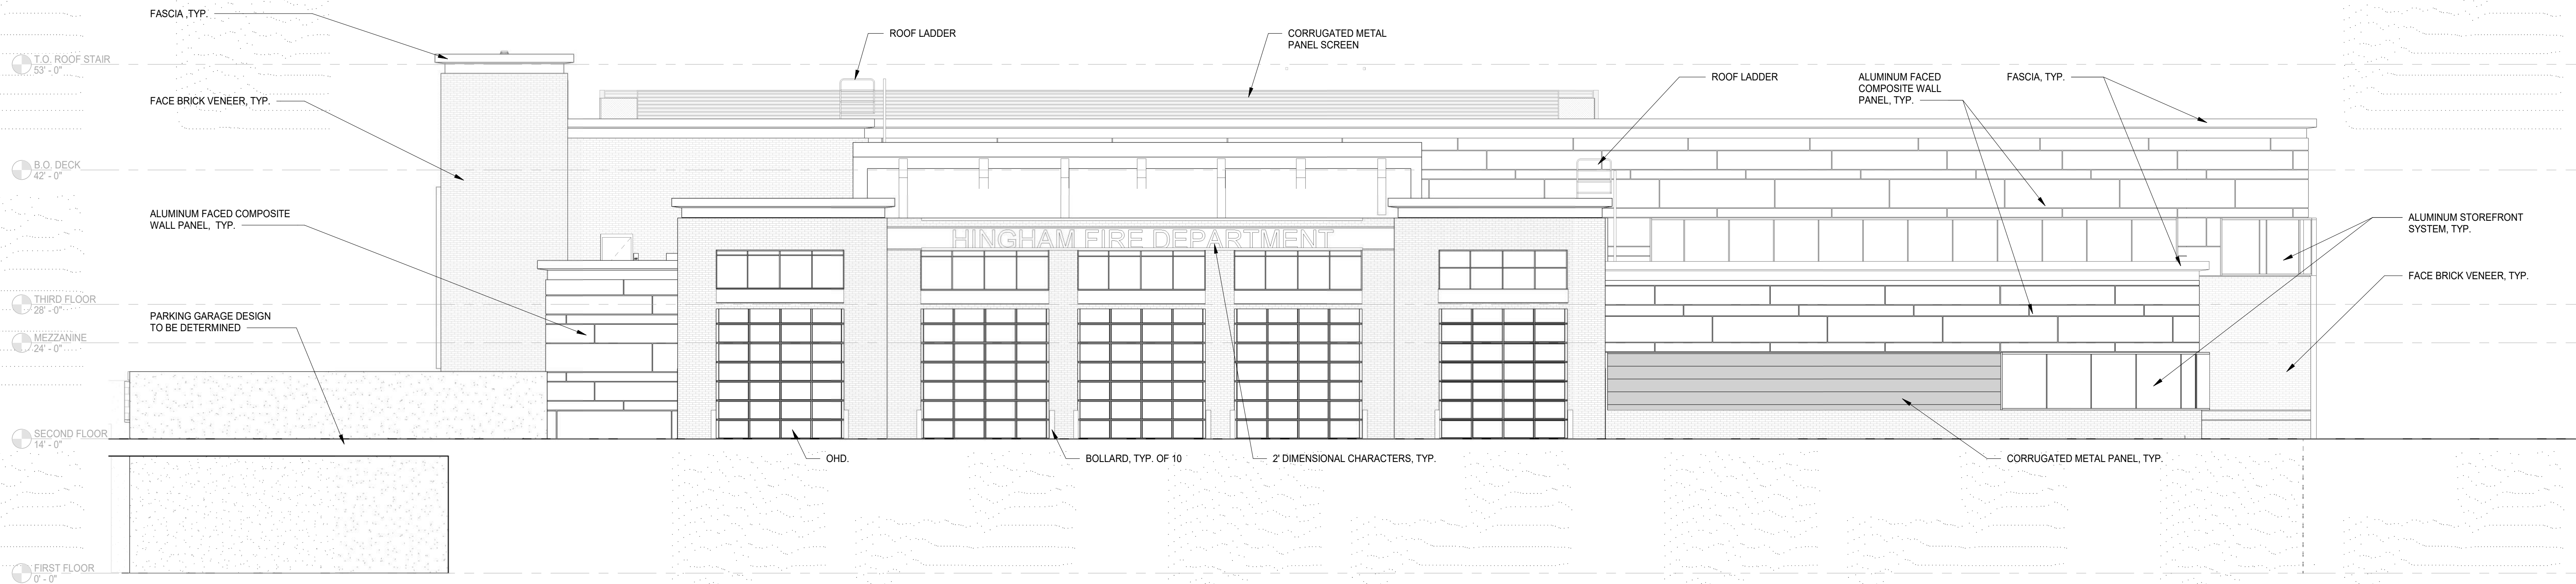


1 SOUTH ELEVATION
1/8" = 1'-0"

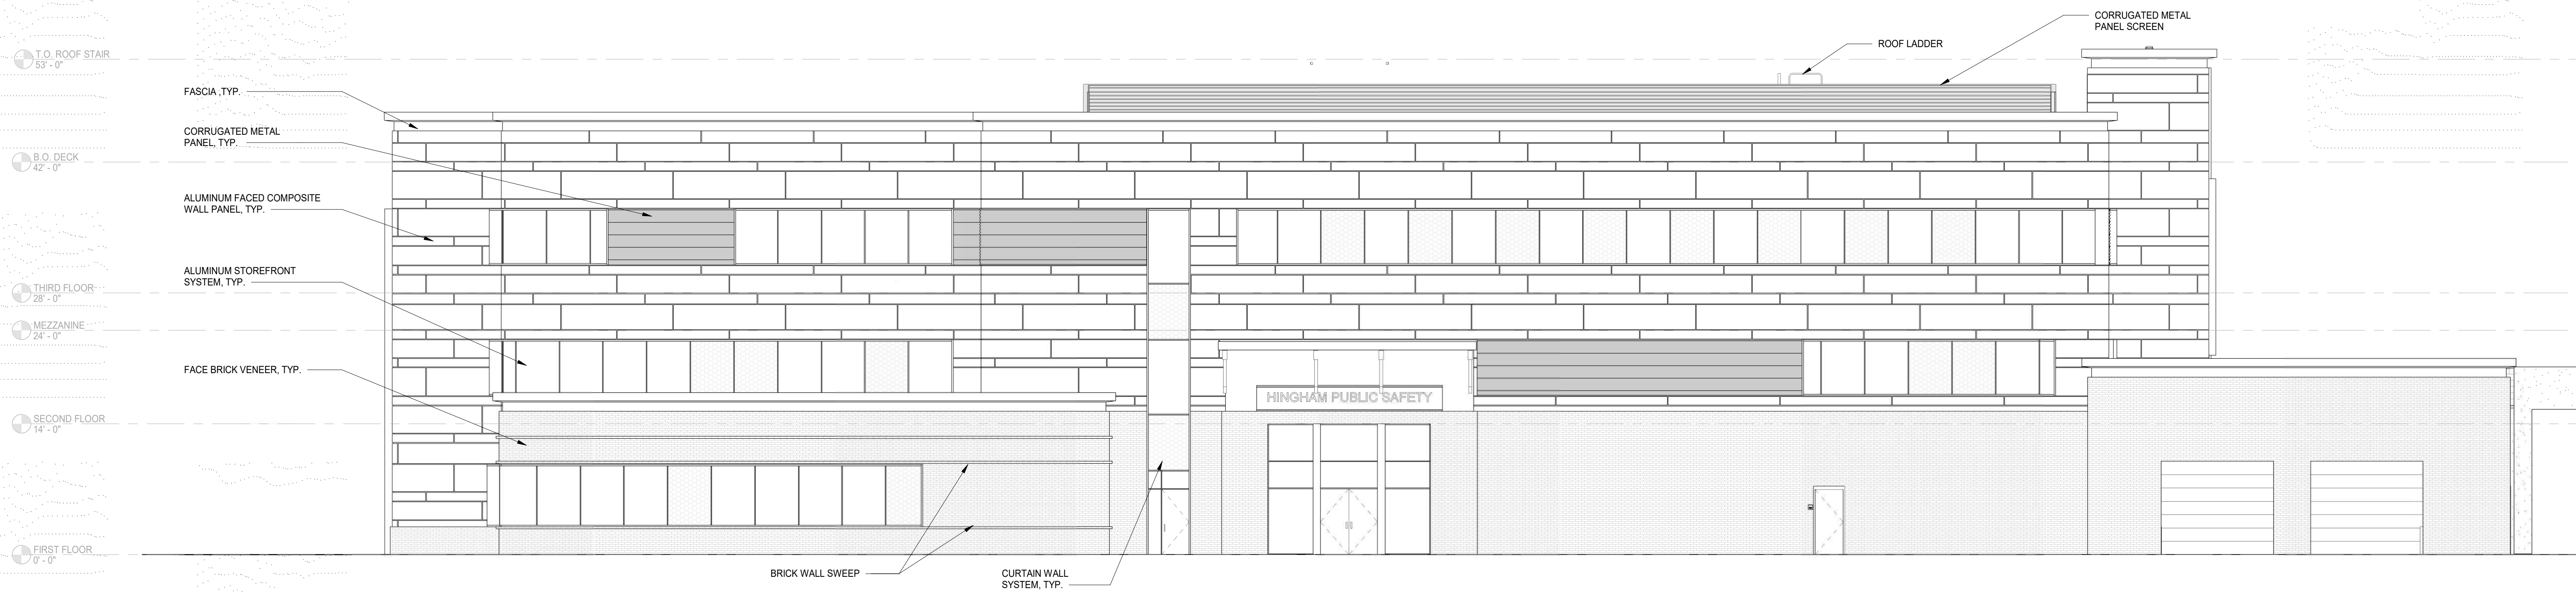

2 NORTH ELEVATION
1/8" = 1'-0"

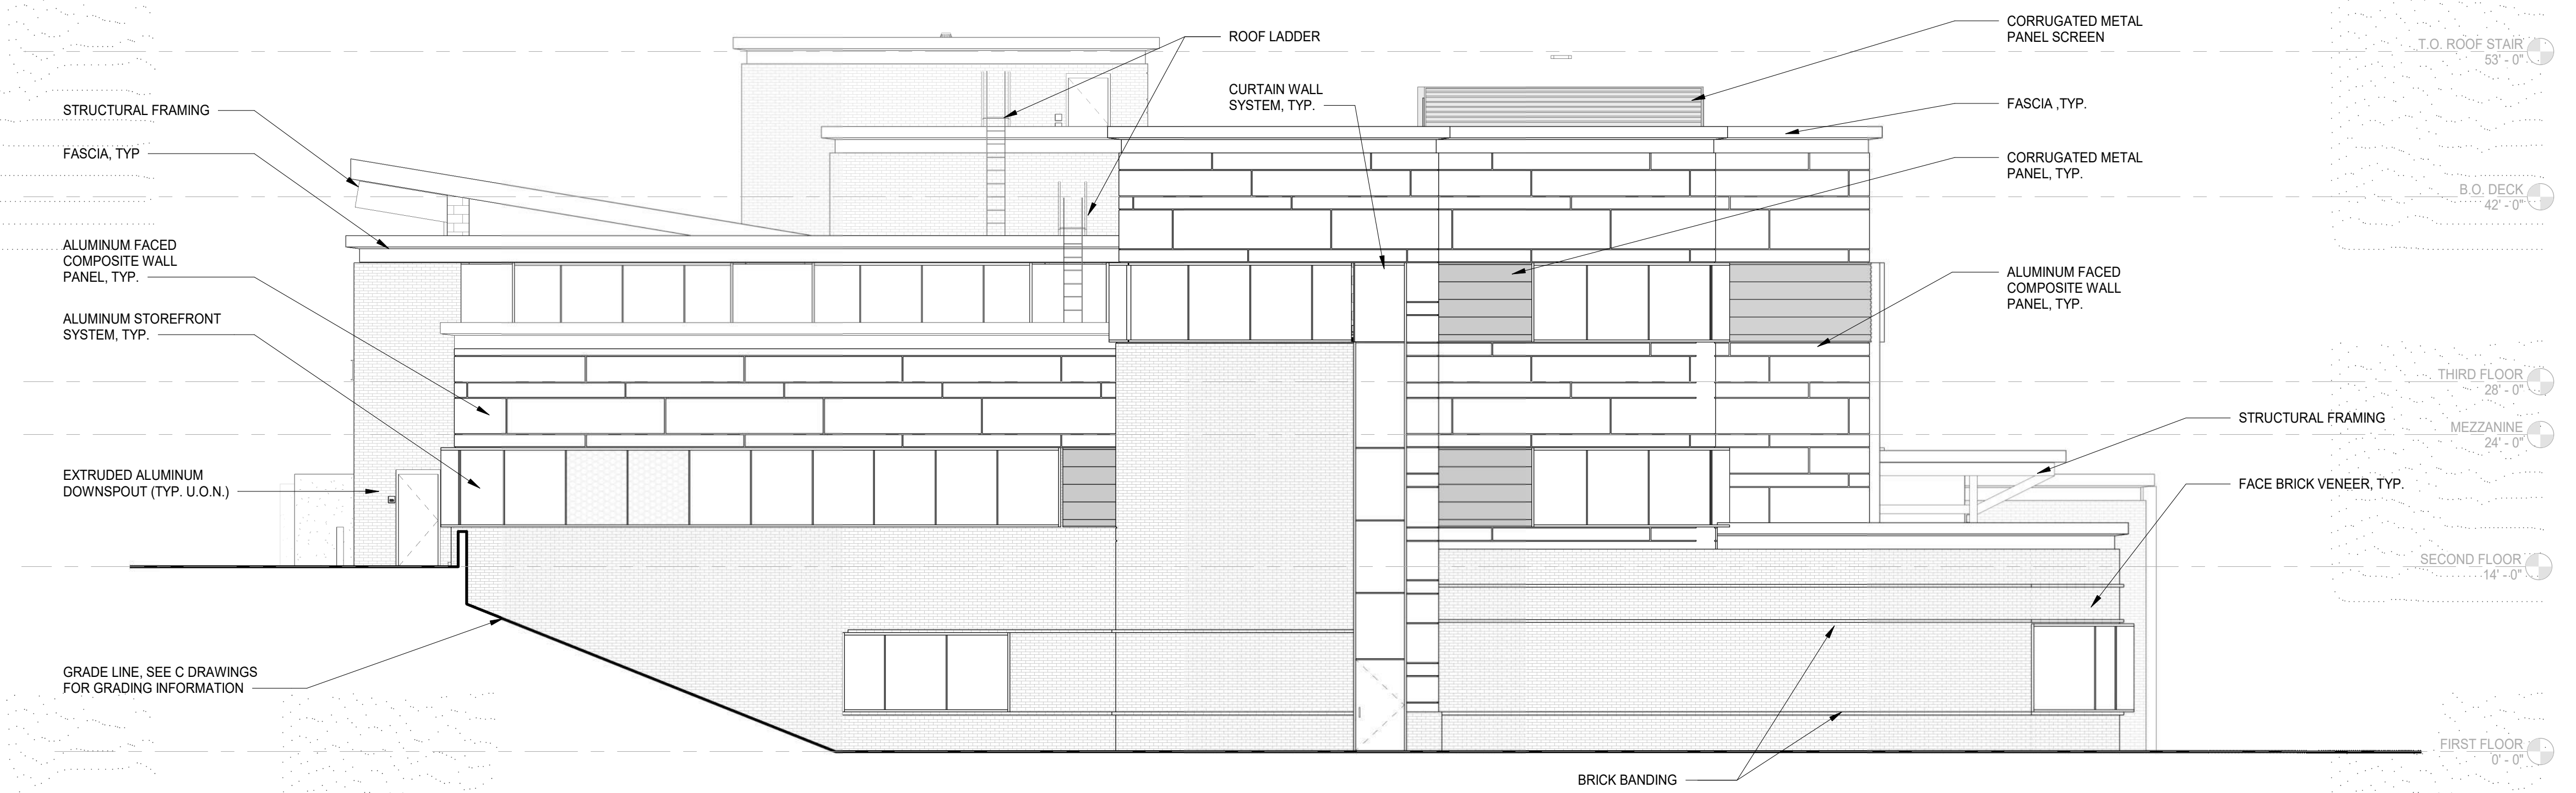

1 EAST ELEVATION
1/8" = 1'-0"

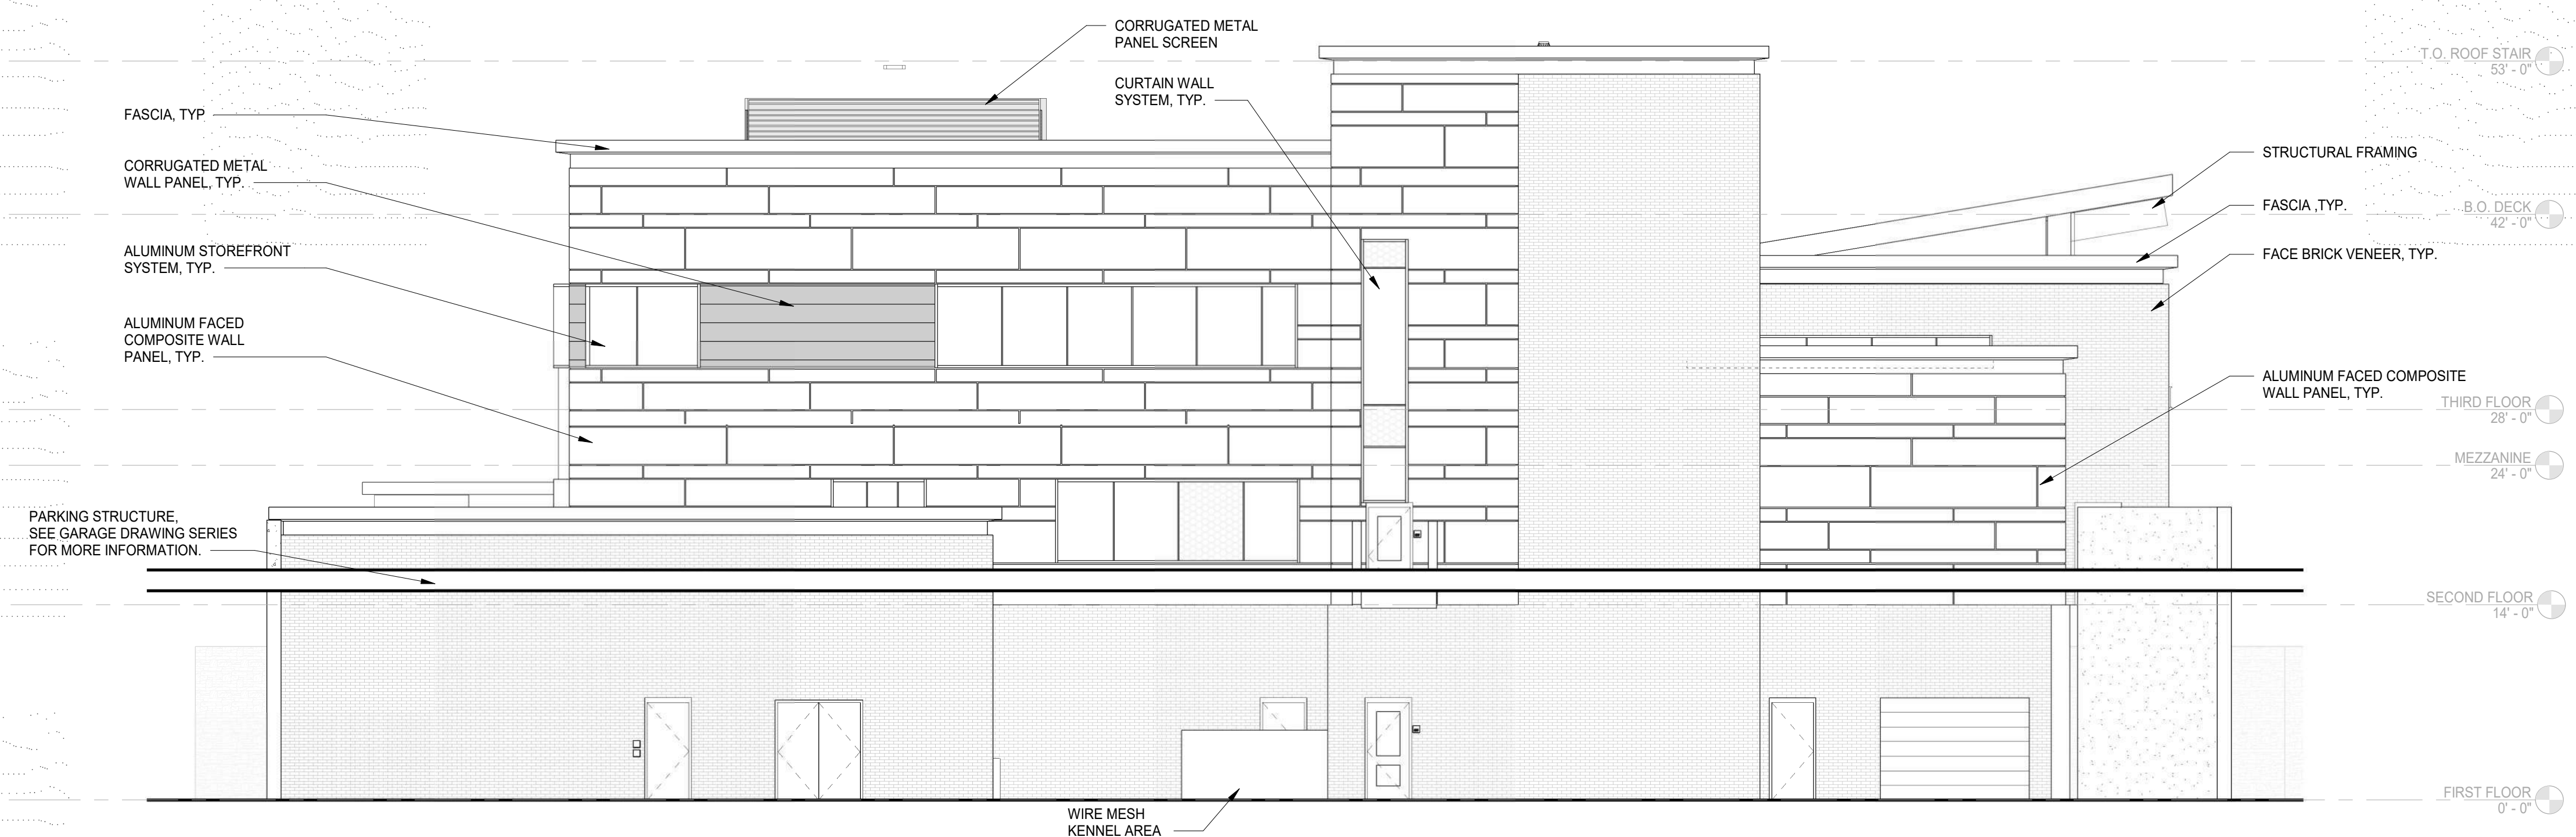

2 WEST ELEVATION
1/8" = 1'-0"



PROGRESS PRINT
DATE: 6/24/2022 9:25:19 AM
NOT FOR CONSTRUCTION

ISSUE DATE	
DATE	DESCRIPTION
OCTOBER 08, 2021	SCHEMATIC DESIGN
JUNE 24, 2022	FOR DESIGN DEVELOPMENT ESTIMATE

REVISIONS	
DATE	DESCRIPTION

FOR ALL ABBREVIATIONS, SYMBOL LEGENDS, AND GENERAL NOTES SEE SHEET R0.01

KEY PLAN

0' 4' 8' 16'
SCALE: 1/8" = 1'-0"

PROJECT TRUE



**HINGHAM PUBLIC
SAFETY FACILITY**

335 LINCOLN ST. HINGHAM, MA
02043

PROJECT NO.: 20017 DRAWN BY: Author

**EAST & WEST
ELEVATION**

DRAWING NO.:
AP5.2





HINGHAM POLICE
DEPARTMENT

HINGHAM PUBLIC SAFETY





