LEGEND

- EXISTING TREES (AS OF JUNE 2020)
- EXISTING TREES REMOVED (JUNE 2020)
- EXISTING TREE REMOVED (JUNE 2020)
- PROPOSED LIMIT OF CLEARING

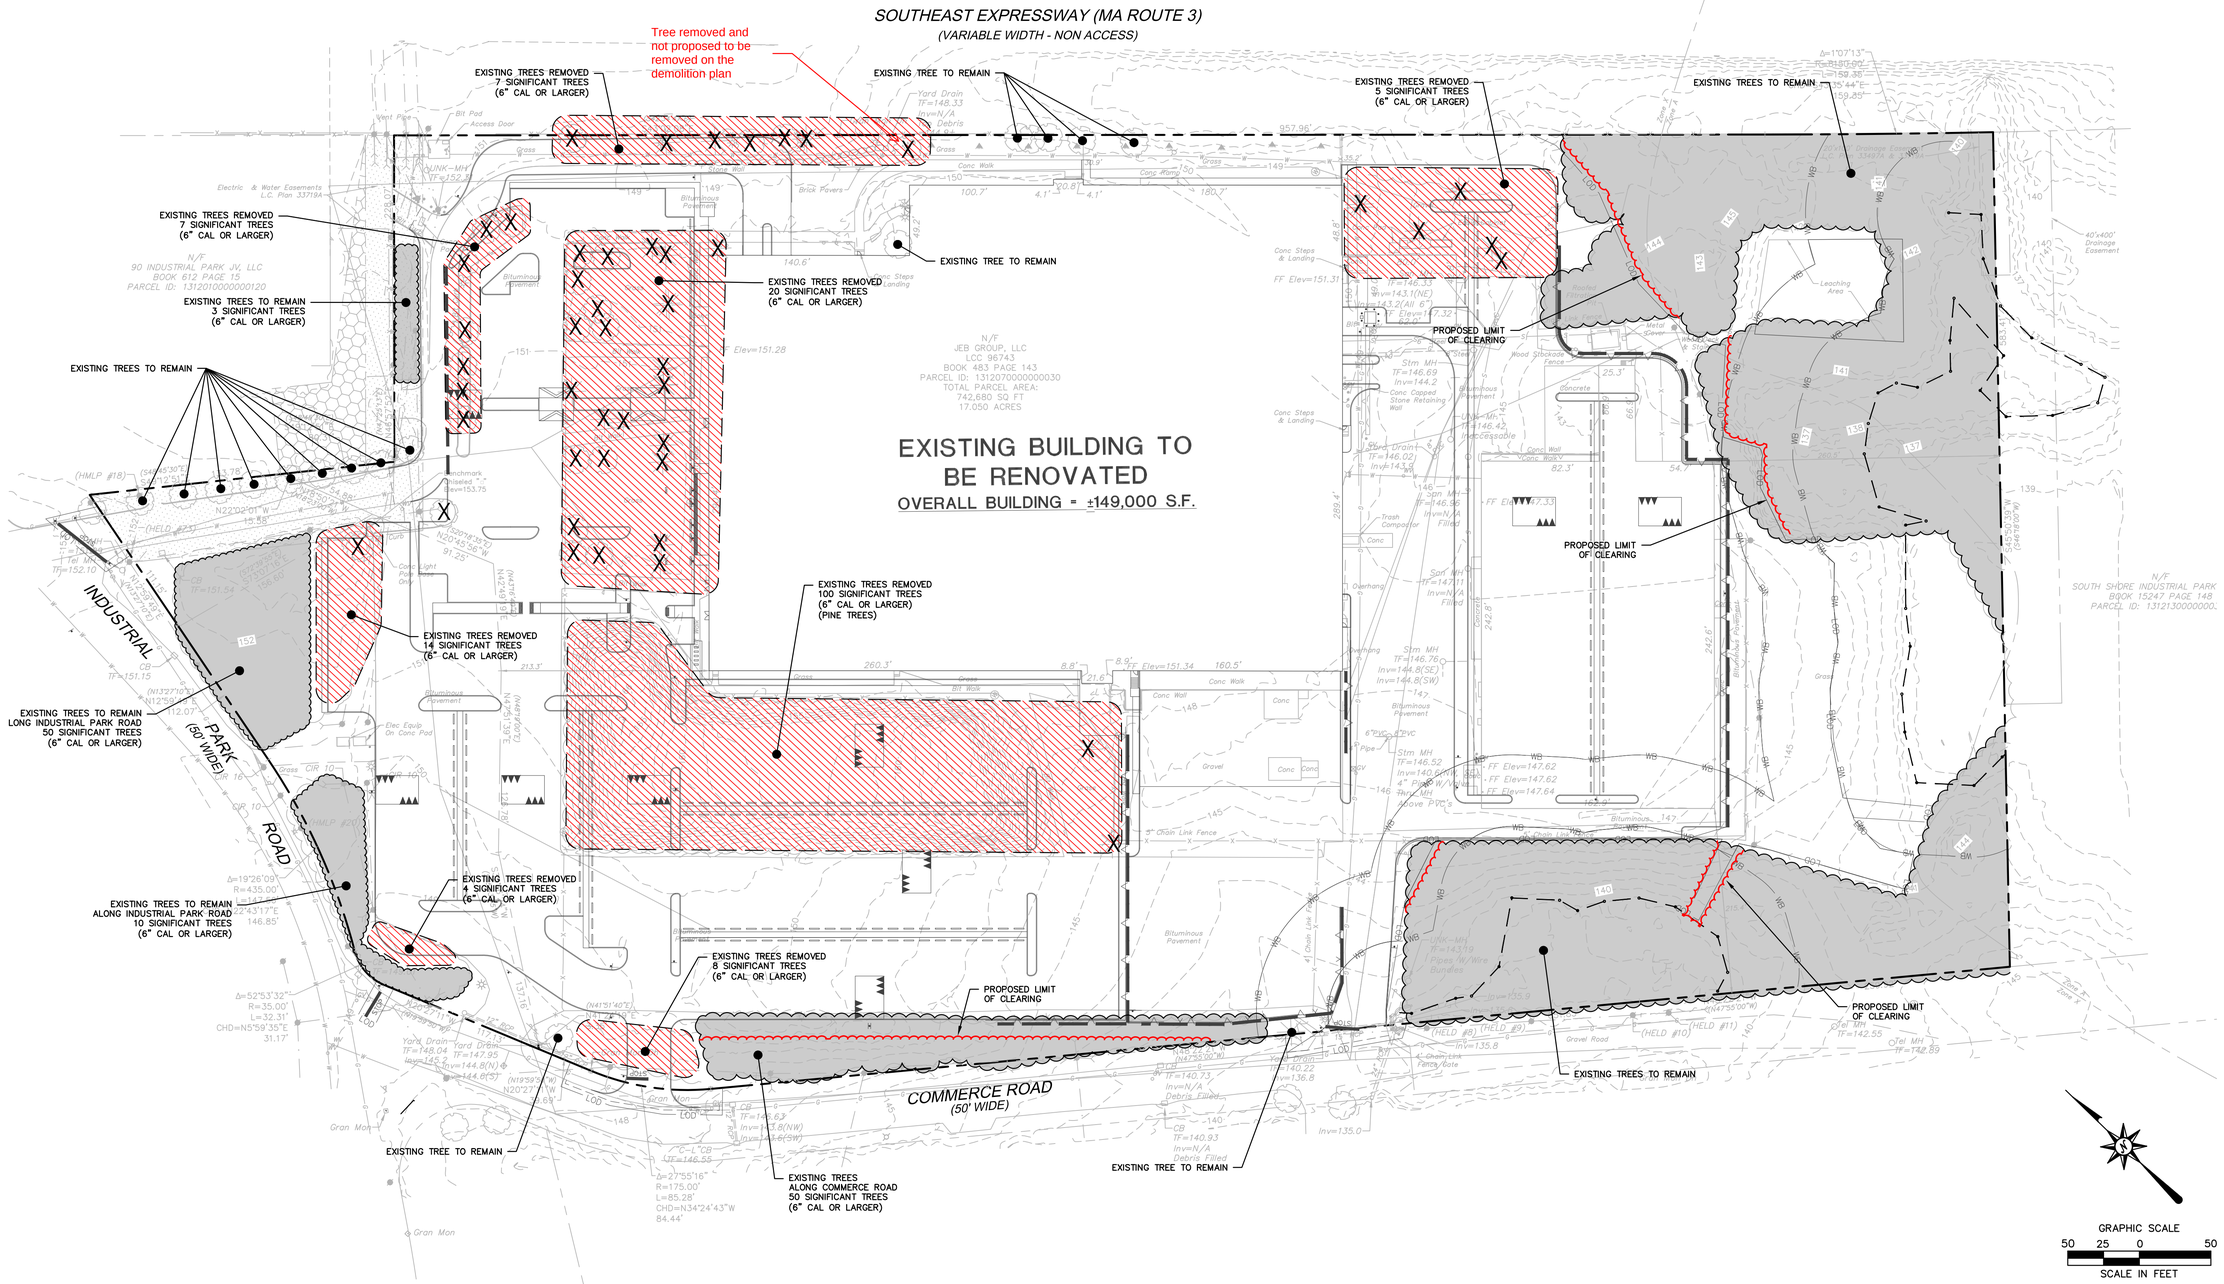

FOR PERMITTING PURPOSES ONLY
NOT RELEASED FOR CONSTRUCTION

Architecture
Engineering
Environmental
Land Surveying

BL Companies

355 Research Parkway
Meriden, CT 06450
(203) 630-1406
(203) 630-2615 Fax

PROPOSED DEVELOPMENT
100 INDUSTRIAL PARK ROAD
HINGHAM, MASSACHUSETTS

REVISIONS

No.	Date	Desc:
1.	05/12/2020	Revised per Staff and Commission Comments
2.	06/01/2020	Revised per Staff and Commission Comments

Designed	W.E.V.
Drawn	W.E.V.
Reviewed	
Scale	1"=50'
Project No.	1901517
Date	7/7/2020
CAD File: LL190151701	

Title

EXISTING TREE PLAN

Sheet No.

LL-4

© 2020 BL COMPANIES, INC.. THESE DRAWINGS SHALL NOT BE UTILIZED BY ANY PERSON, FIRM OR CORPORATION WITHOUT THE SPECIFIC WRITTEN PERMISSION OF BL COMPANIES.