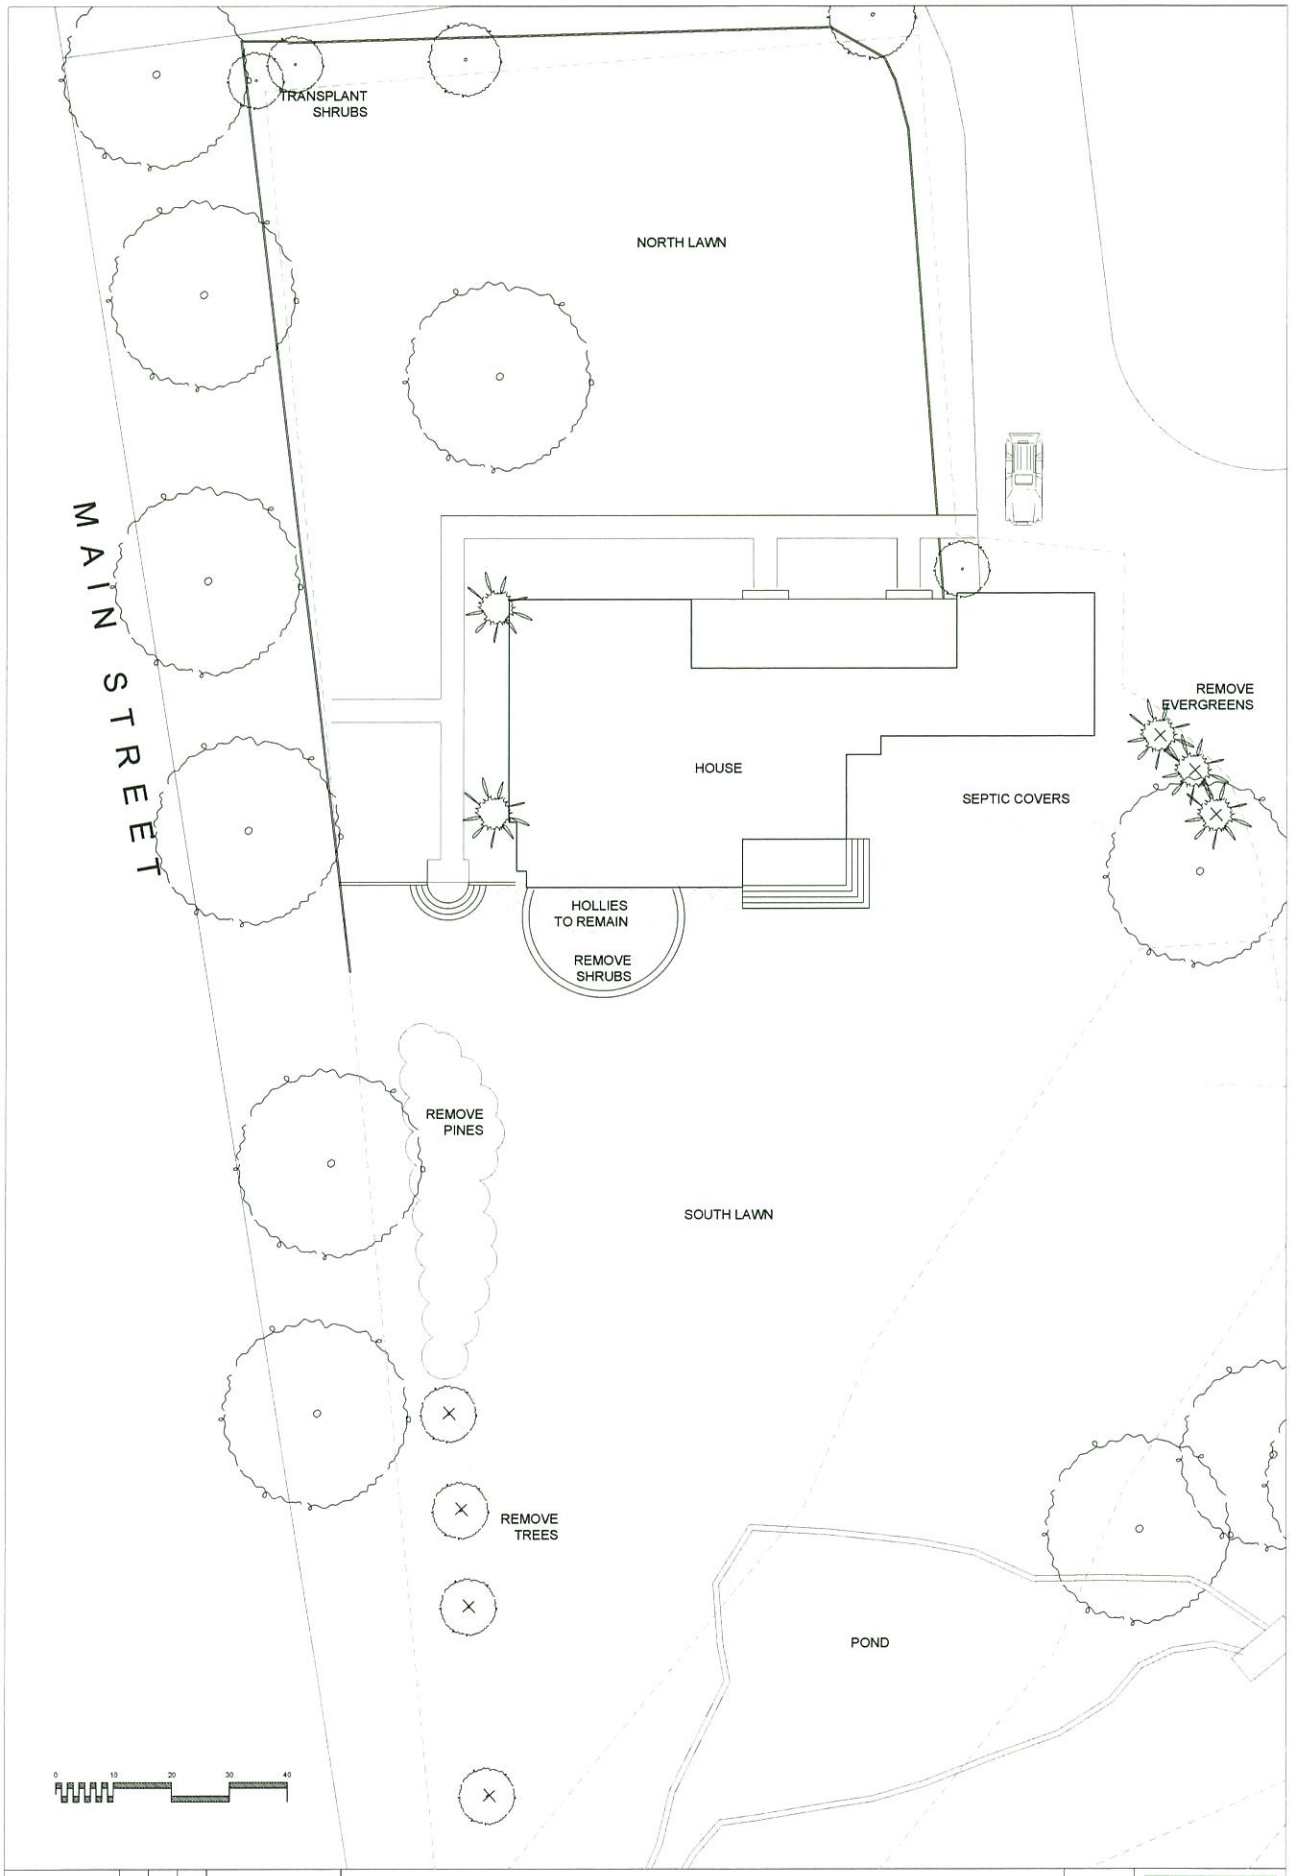

L-1

MAY 6, 2020

BASE PLAN

Sherry Residence
608 Main Street
Hingham, MA

PATRICIA VAN BLOKLAND
LANDSCAPE ARCHITECTURE