GENERAL NOTES

1. SIGNS, LANDSCAPING, AND OTHER FEATURES LOCATED WITHIN SIGHT TRIANGLE AREAS SHALL BE DESIGNED, INSTALLED, AND MAINTAINED SO AS NOT TO EXCEED 2.5 FEET IN HEIGHT. SNOW WINDROWS LOCATED WITHIN SIGHT TRIANGLE AREAS THAT EXCEED 3.5 FEET IN HEIGHT OR THAT WOULD OTHERWISE INHIBIT SIGHT LINES SHALL BE PROMPTLY REMOVED.
2. VEGETATION WILL BE CLEARED ALONG SITE DISTANCE.

1

2

3

4

5

6

7

8

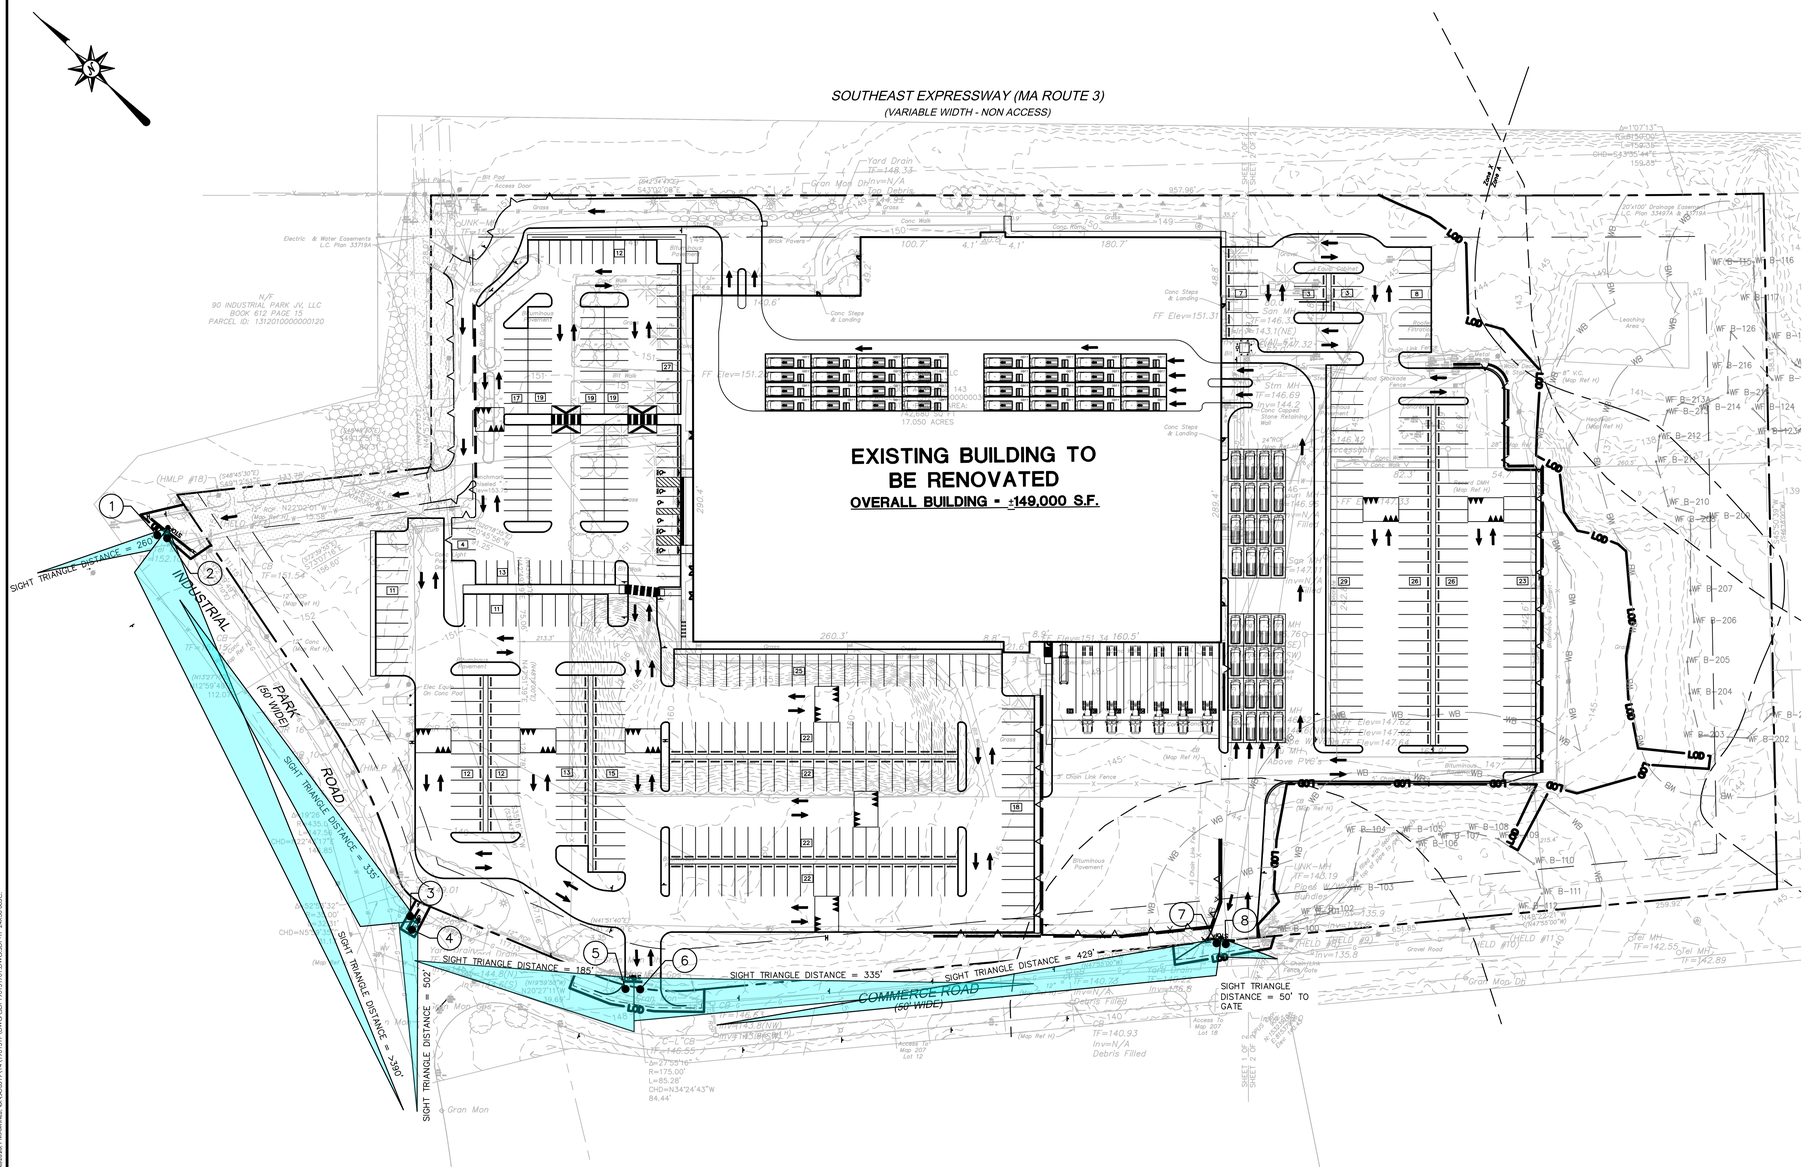

GRAPHIC SCALE
60 30 0 60
SCALE IN FEET

FOR PERMITTING PURPOSES ONLY
NOT RELEASED FOR CONSTRUCTION

Architecture
Engineering
Environmental
Land Surveying

BL Companies

355 Research Parkway
Meriden, CT 06450
(203) 630-1406
(203) 630-2615 Fax

PROPOSED DEVELOPMENT
100 INDUSTRIAL PARK ROAD
HINGHAM, MASSACHUSETTS

REVISIONS

No.	Date	Desc.

Designed	P.G.M.
Drawn	P.G.M.
Reviewed	K.W.H.
Scale	1"=60'
Project No.	1901517
Date	08/18/2020

CAD File: SDP190151701

Title

SITE DISTANCE PLAN- PHOTO LOG

Sheet No.

SDP-1P

Xref (s): : BD190151701 : XY190151701 : XC190151701

Aug 18, 2020 11:29am pmartinez G:\JOBS\19\14\1901517\DWG\SDP190151701.dwg
Layout: SDP-1P Xref: BD190151701 : XY190151701 : XC190151701 DWG:SDP-1P 24X36.60SC

©2020 BL COMPANIES, INC. THESE DRAWINGS SHALL NOT BE UTILIZED BY ANY PERSON, FIRM OR CORPORATION WITHOUT THE SPECIFIC WRITTEN PERMISSION OF BL COMPANIES.