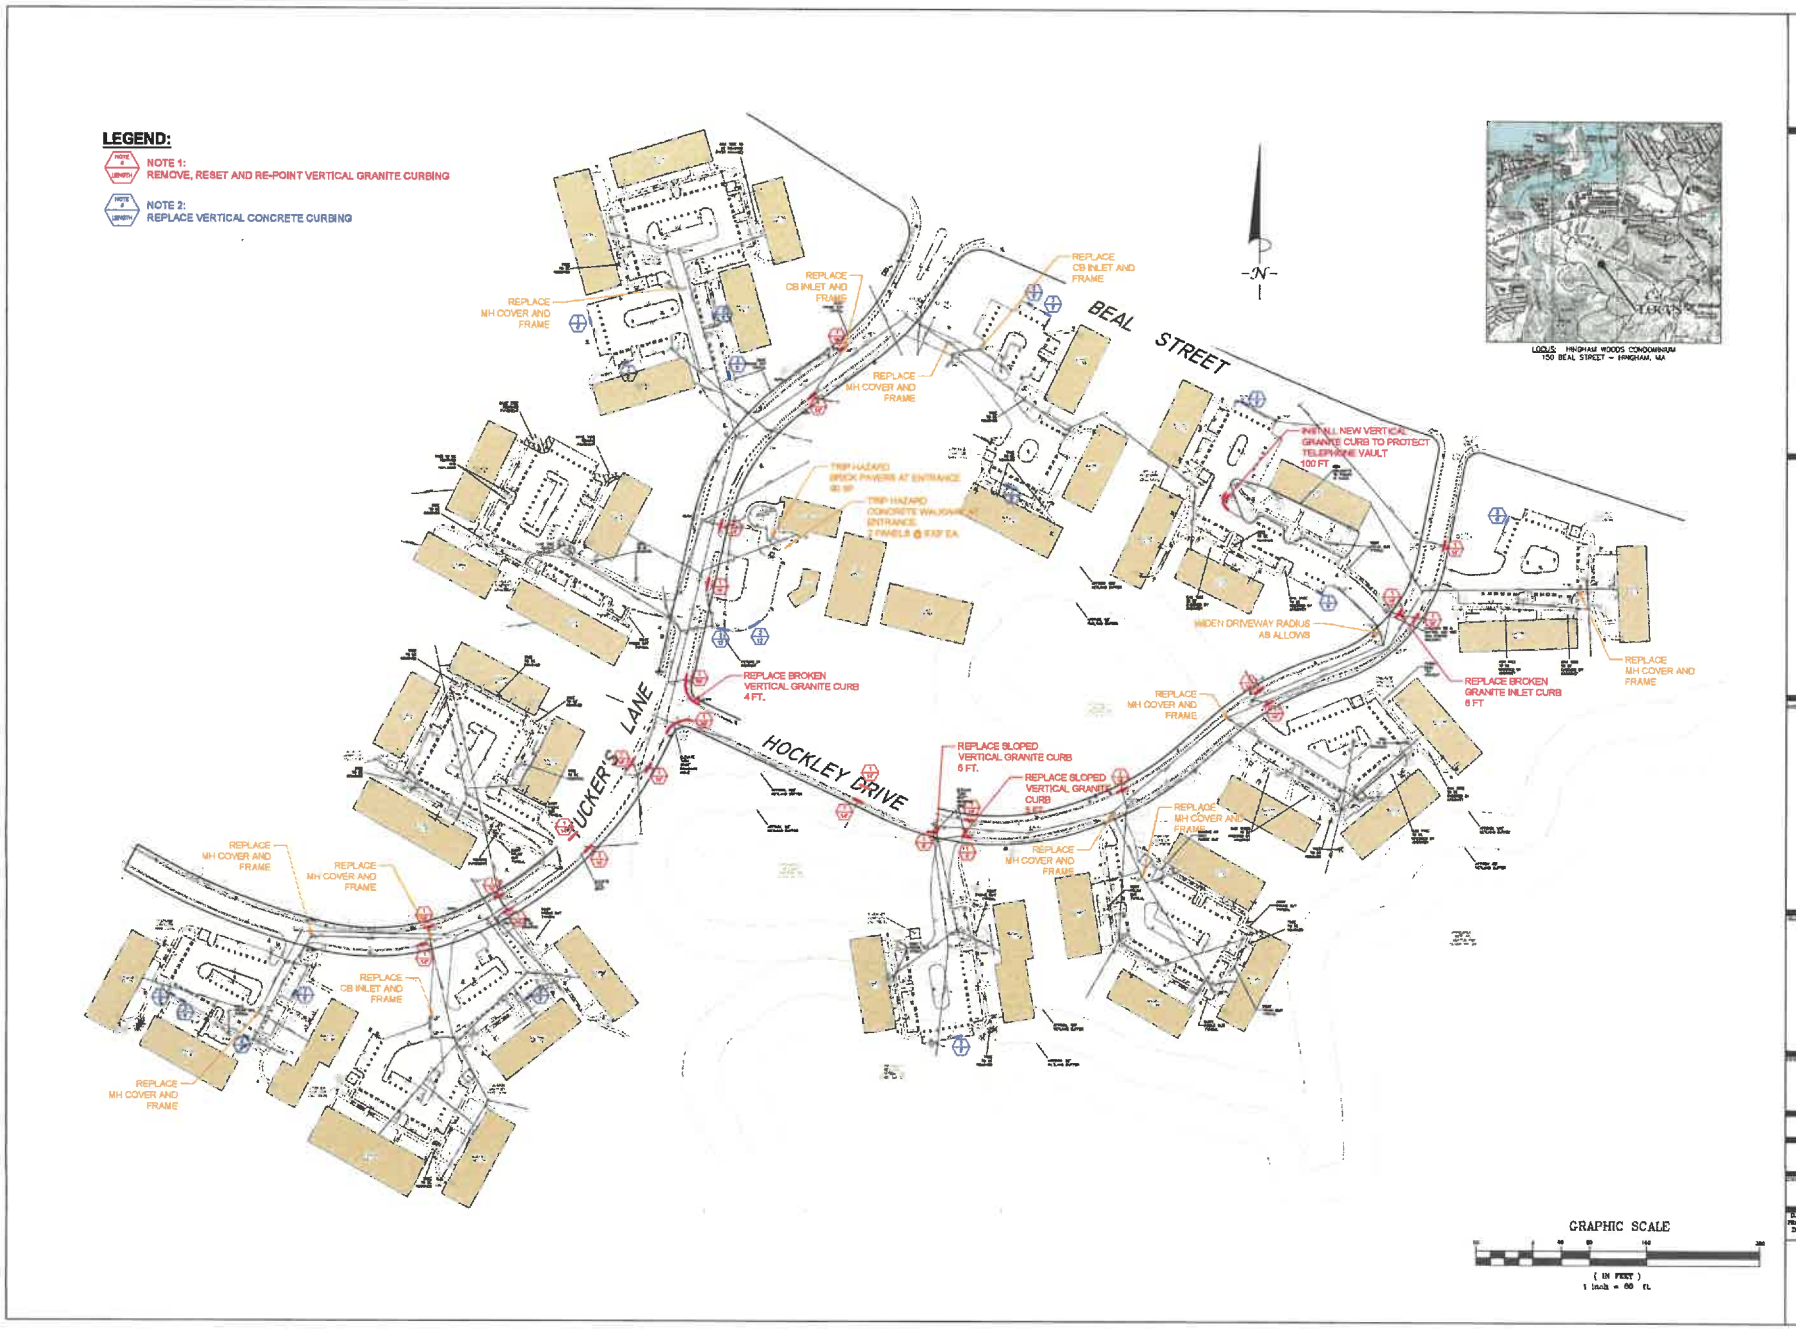

MILLER ENGINEERING & TESTING, INC.

100 SHEFFIELD ROAD - PO BOX 4778
MANCHESTER, NEW HAMPSHIRE 03108
TEL (603)668-8016 # FAX (603)668-8641
EMAIL ENGR@MILLERENGANDTESTING.COM

HINGHAM WOODS CONDOMINIUMS
150 BEAL STREET
HINGHAM, MA

CURB AND STRUCTURE REPAIR PLAN

FIGURE 1

DATED August 22, 2013
PROJECT NO.: 33 118.ab
DRAWING BY: GMO
CHK BY: [illegible]

SHEET NO.
1 OF 1