a Blade of Grass LLC
- landscape design
- installation
- maintenance

9 Old County Rd Sudbury MA 01776
508 358 4500 | abladeofgrass.com

This plan is intended solely for the purpose of installation by *a Blade of Grass LLC.* Scale is approximate. All measurements will be confirmed in the field by *a Blade of Grass LLC*, during installation. Any other uses of this plan are prohibited without written permission by *a Blade of Grass LLC.*

NOTES

1. Septic system located in plan from current as-built Title-V certificate on file with municipality.
2. Existing conditions, to include but not limited to property lines, topographic data, setbards, etc. are from a survey / site plan conducted ddmmyyyy prepared by _____.
3. Additional existing condition data collected by: a Blade of Grass LLC, 9 Old County Road, Sudbury, MA 01776.
4. Present conditions will differ from those recorded on the plan.
5. All work shall be executed in accordance with municipality building code & in accordance with Massachusetts State building Code where otherwise not covered by the municipality.
6. Plant sizes shown on plan are reflective of future growth and do not reflect plant sizes on day of install. Actual size of plants on install date are labeled on the plan and listed in installation proposal.

LIGHTING KEY

Up Light
Path Light
Wall Light
Well Light
Downlight
Post Light

Pollitt
RESIDENCE
14 Kress Farm Rd
Hingham, MA

REVISIONS
1
2
3
4
5
6
7

GRAPHIC SCALE IN FEET
0 4 8 16

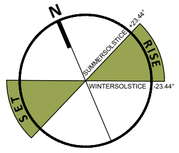

SCALE 1/8"=1'-0"
DESIGN TW
DATE 11.8.2024
DRAWN RD
REVIEW ___

SHEET TITLE
Revised Landscape Plan

SHEET NUMBER
L-100

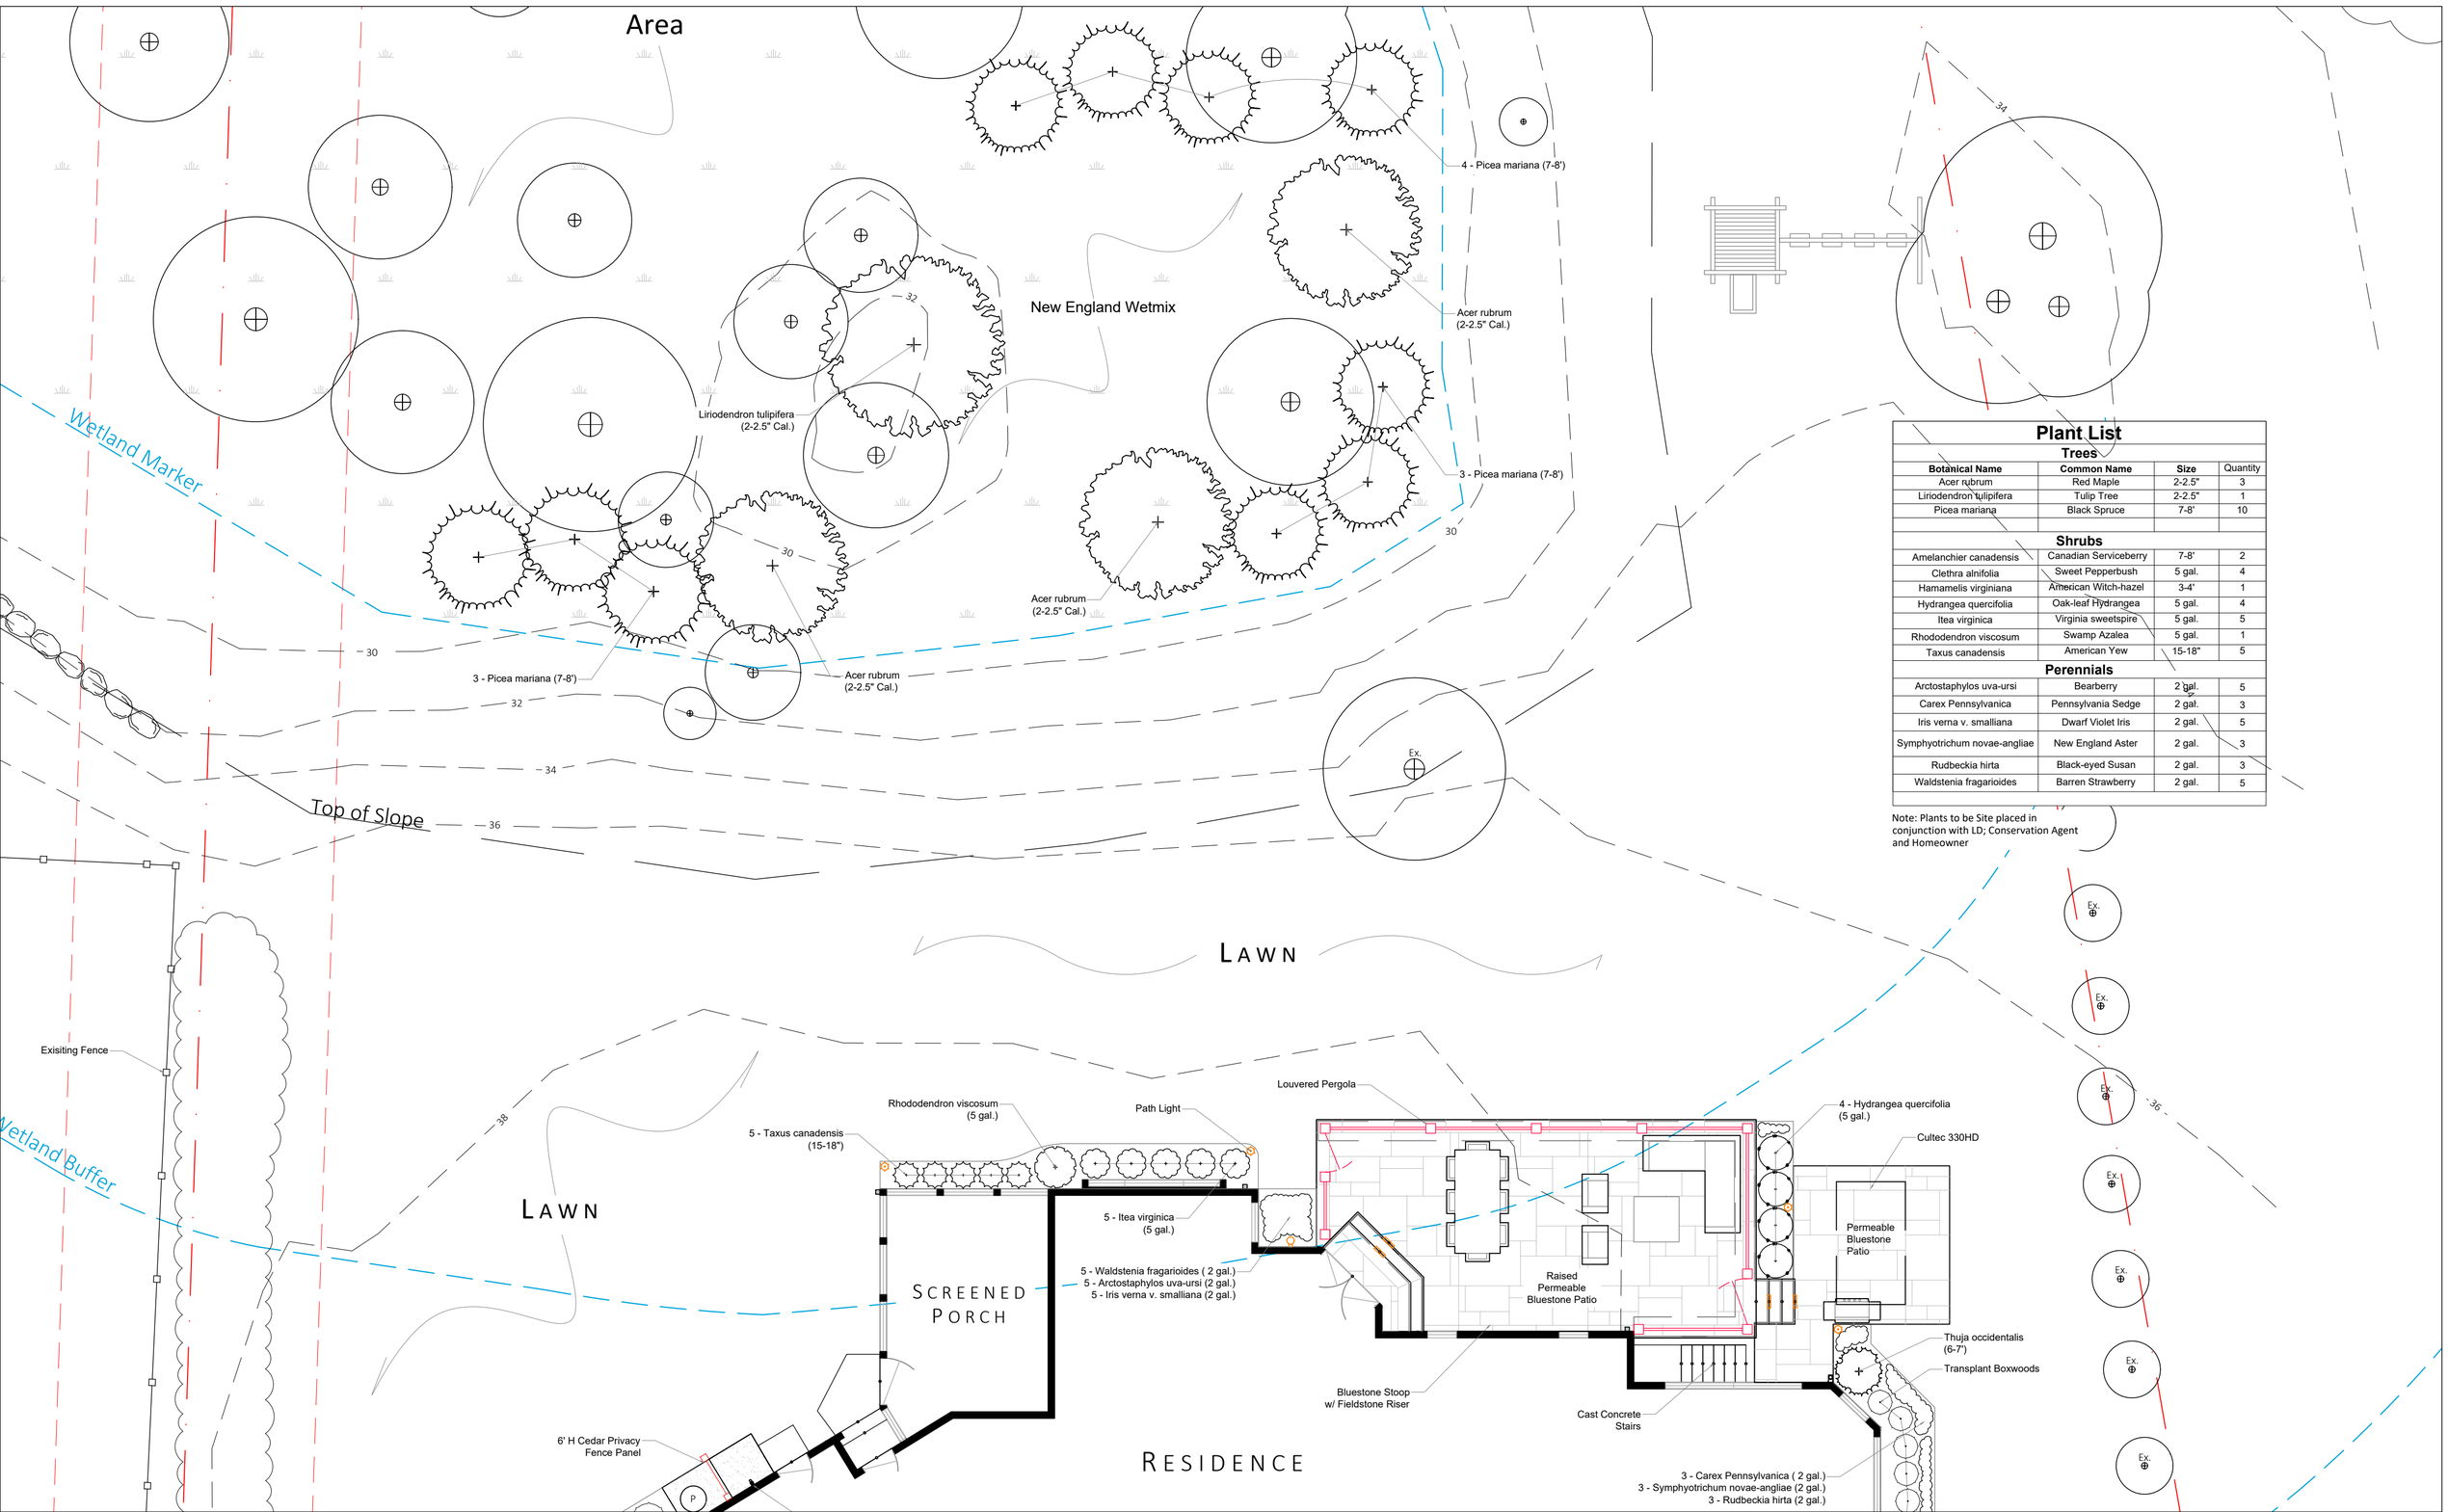

Plant List

Botanical Name	Common Name	Size	Quantity
Trees			
Acer rubrum	Red Maple	2-2.5"	3
Liriodendron tulipifera	Tulip Tree	2-2.5"	1
Picea mariana	Black Spruce	7-8'	10
Shrubs			
Amelanchier canadensis	Canadian Serviceberry	7-8'	2
Clethra alnifolia	Sweet Pepperbush	5 gal.	4
Hamamelis virginiana	American Witch-hazel	3-4'	1
Hydrangea quercifolia	Oak-leaf Hydrangea	5 gal.	4
Itea virginica	Virginia sweetspire	5 gal.	5
Rhododendron viscosum	Swamp Azalea	5 gal.	1
Taxus canadensis	American Yew	15-18"	5
Perennials			
Arctostaphylos uva-ursi	Bearberry	2 gal.	5
Carex Pennsylvanica	Pennsylvania Sedge	2 gal.	3
Iris verna v. smalliana	Dwarf Violet Iris	2 gal.	5
Symphyotrichum novae-angliae	New England Aster	2 gal.	3
Rudbeckia hirta	Black-eyed Susan	2 gal.	3
Waldstenia fragarioides	Barren Strawberry	2 gal.	5

Note: Plants to be Site placed in conjunction with LD; Conservation Agent and Homeowner