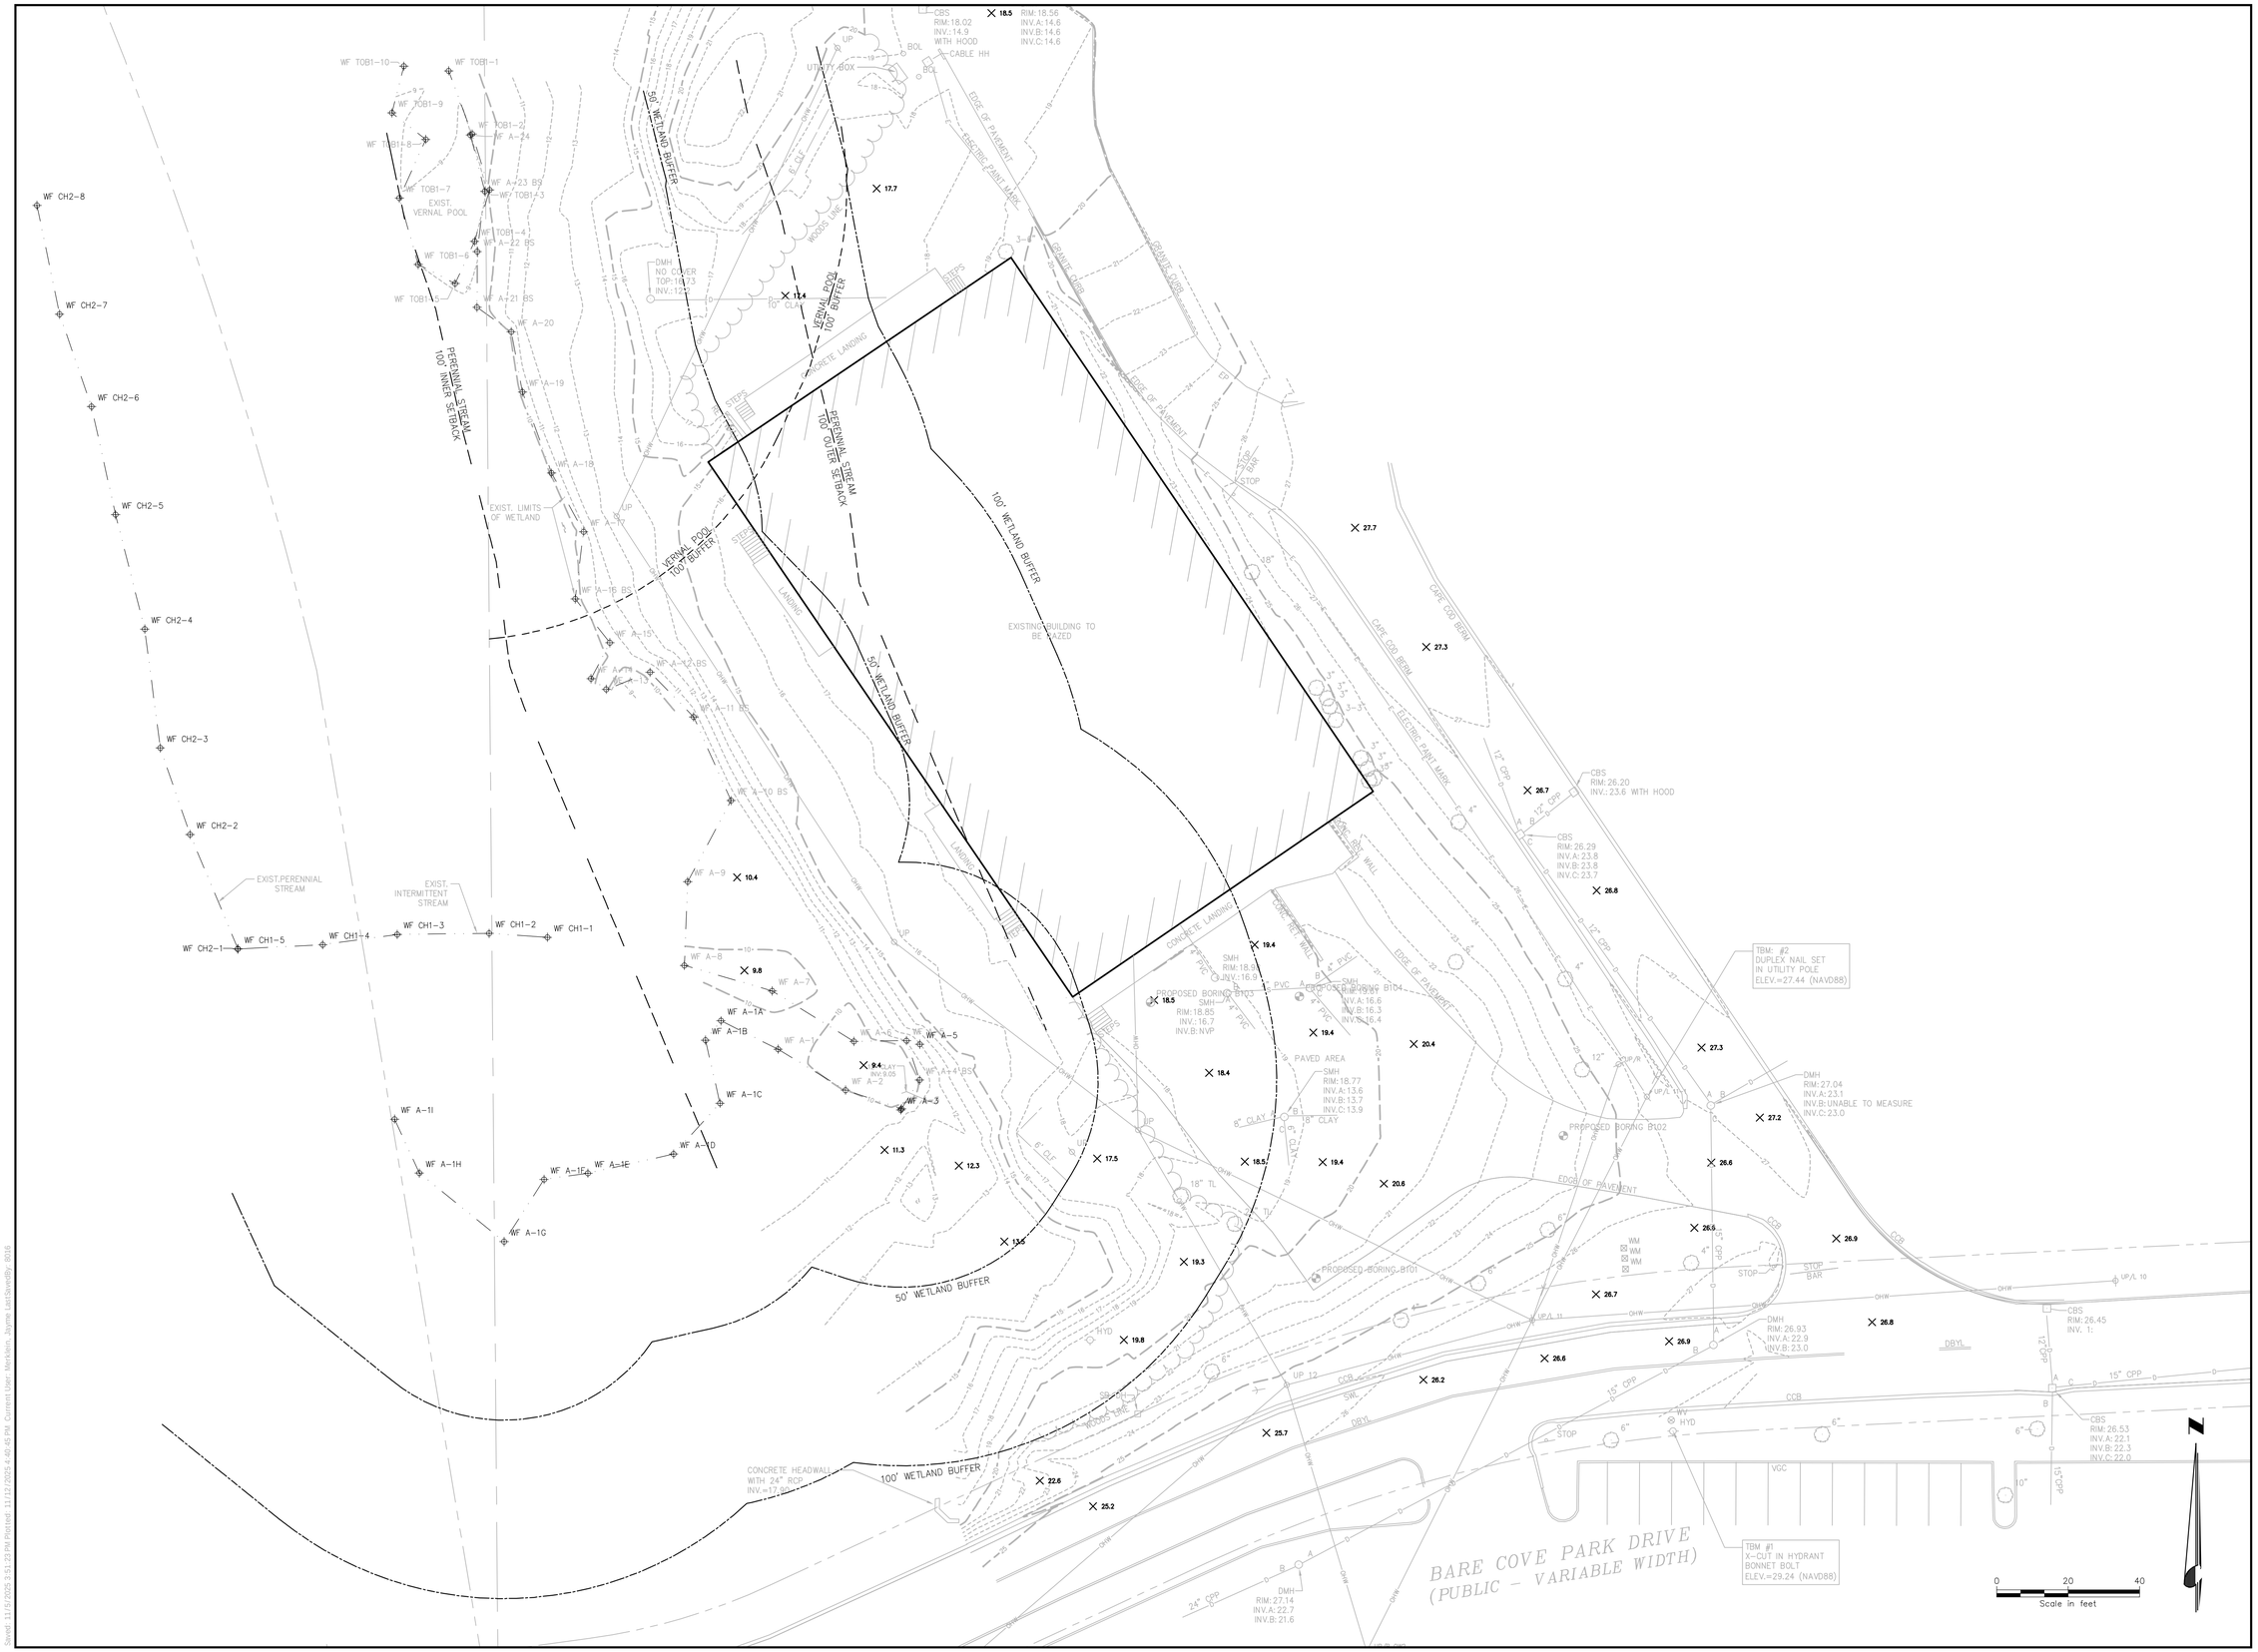

Drawing Copyright © 2025

Run the "Logo Address" Command From the Universal Ribbon Tab or type "Cha_LogoAddress"

TOWN OF HINGHAM
210 Central Street
Hingham, MA 02043

PERMIT SET (NOT FOR CONSTRUCTION)

IT IS A VIOLATION OF LAW FOR ANY PERSON, UNLESS THEY ARE ACTING UNDER THE DIRECTION OF A LICENSED PROFESSIONAL ENGINEER, ARCHITECT, LANDSCAPE ARCHITECT OR LAND SURVEYOR TO ALTER AN ITEM IN ANY WAY. IF AN ITEM BEARING THE STAMP OF A LICENSED PROFESSIONAL ENGINEER, LAND SURVEYOR, ARCHITECT, LANDSCAPE ARCHITECT OR LAND SURVEYOR SHALL STAMP THE DOCUMENT AND INCLUDE THE NOTATION "ALTERED BY" FOLLOWED BY THEIR SIGNATURE, THE DATE OF SUCH ALTERATION, AND A SPECIFIC DESCRIPTION OF THE ALTERATION.

CARLSON COMPLEX PICKLEBALL COURTS

No.	Submittal / Revision	Apv	By	Date
1	WETLAND DELINEATION REVISION	JKM	MSM	11/05/25

EXISTING CONDITIONS PLAN

Designed By:	Drawn By:	Checked By:
CAC	CAC	MSM
Issue Date:	Project No.:	Scale:
10/02/25	102399	AS SHOWN

Drawing No.:

C-101

File: V:\PROJECTS\ANY\KTU\102399.000\09_DESIGN\DRAWINGS\SPORTS\CAD_LINKS\102399 - OPTION Z.DWG
Saved: 11/10/2025 3:43:23 PM by mhenkel Layout: 11x17 Plot Scale: 1:40 Plot Offset: -0.00,-0.00 Plot Device: DWG To PDF.pc3 Paper Size: 11x17