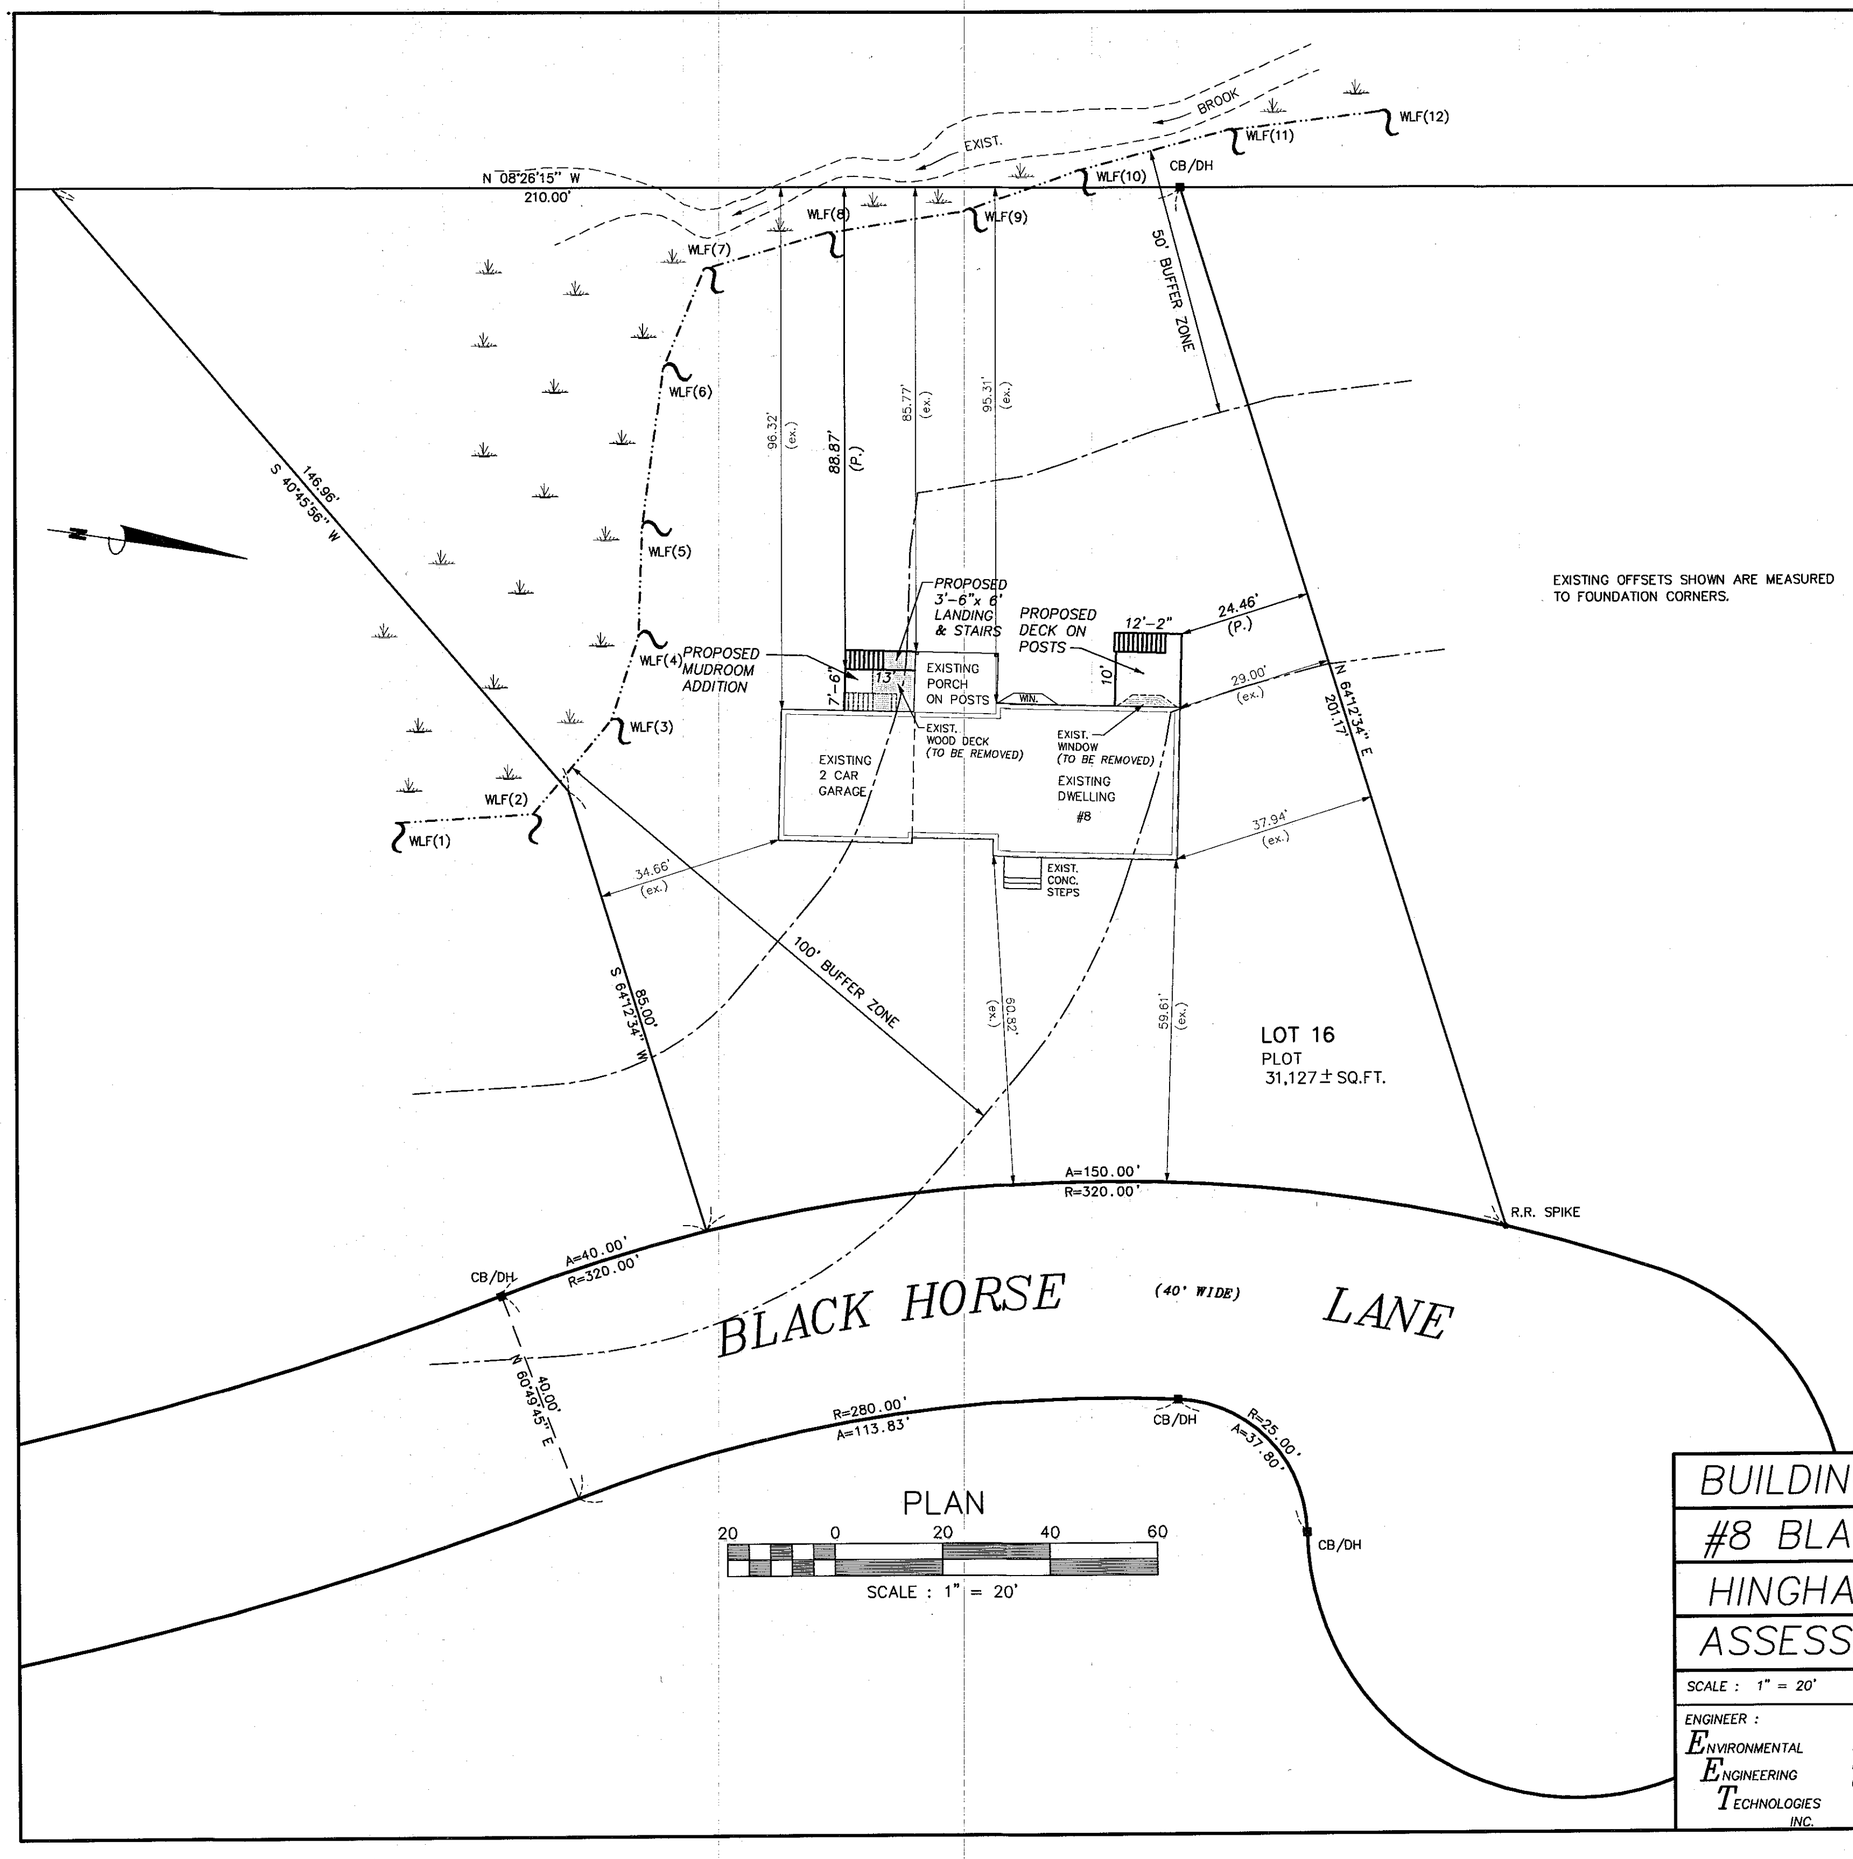

EXISTING OFFSETS SHOWN ARE MEASURED TO FOUNDATION CORNERS.

BUILDING LOCATION PLAN
#8 BLACK HORSE LANE
HINGHAM, MASS.
ASSESS. PLOT

SCALE : 1" = 20'	DATE : FEBRUARY 12, 2020
ENGINEER : ENVIRONMENTAL ENGINEERING TECHNOLOGIES INC. 465 FURNACE STREET MARSHFIELD, MA. 02050 (781)837-3152	OWNER : JEFFREY & HEATHER M. CHISHOLM 8 BLACK HORSE LANE HINGHAM, MA. 02043