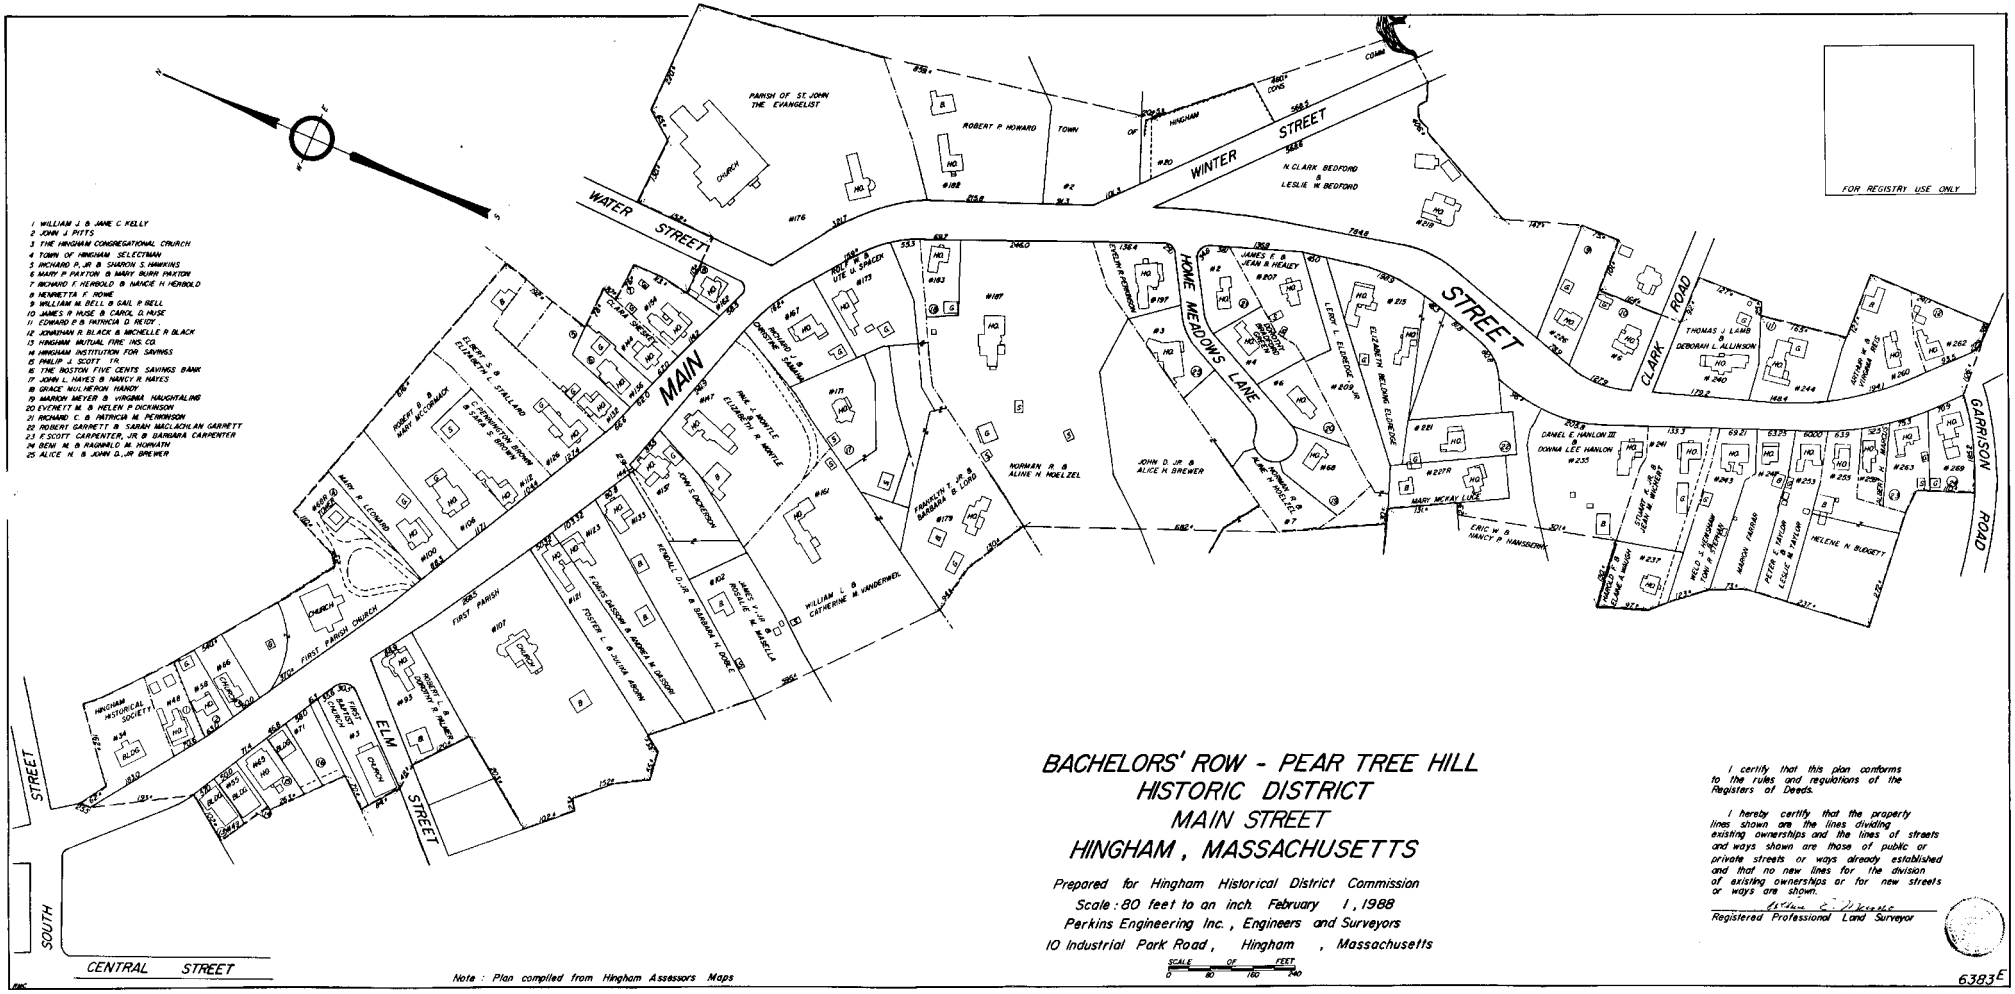

BACHELORS' ROW - PEAR TREE HILL
HISTORIC DISTRICT
MAIN STREET
HINGHAM, MASSACHUSETTS

Prepared for Hingham Historical District Commission
Scale: 80 feet to an inch. February 1, 1988
Perkins Engineering Inc., Engineers and Surveyors
10 Industrial Park Road, Hingham, Massachusetts

SCALE OF FEET
0 80 160 240

Note: Plan compiled from Hingham Assessors Maps

I certify that this plan conforms to the rules and regulations of the Registers of Deeds.

I hereby certify that the property lines shown are the lines dividing existing ownerships and the lines of streets and ways shown are those of public or private streets or ways already established and that no new lines for the division of existing ownerships or for new streets or ways are shown.

Registered Professional Land Surveyor

6383E