

HIGHWAY GUARD DETAILS

STA 101+62 (RT) TO 107+11 (RT) STEEL W BEAM HIGHWAY GUARD - SINGLE FACED
STA 102+13 (LT) TO 103+07 (LT) STEEL W BEAM HIGHWAY GUARD - SINGLE FACED
STA 103+58 (LT) TO 104+95 (LT) STEEL W BEAM HIGHWAY GUARD WITH TIMBER - SINGLE FACED
STA 103+61 (LT) TO 111+67 (LT) STEEL W BEAM HIGHWAY GUARD - SINGLE FACED

TRAFFIC SIGNAL CONDUIT

NONE

WATER SUPPLY ALTERATIONS

SEE BELOW


DRAINAGE DETAILS

SEE BELOW

TOWN OF HINGHAM
ROUTE 3A

STATE	FED. AID PROJ. NO.	SHEET NO.	TOTAL SHEETS
MA	-	9	91
PROJECT FILE NO. 605168			

CONSTRUCTION PLANS

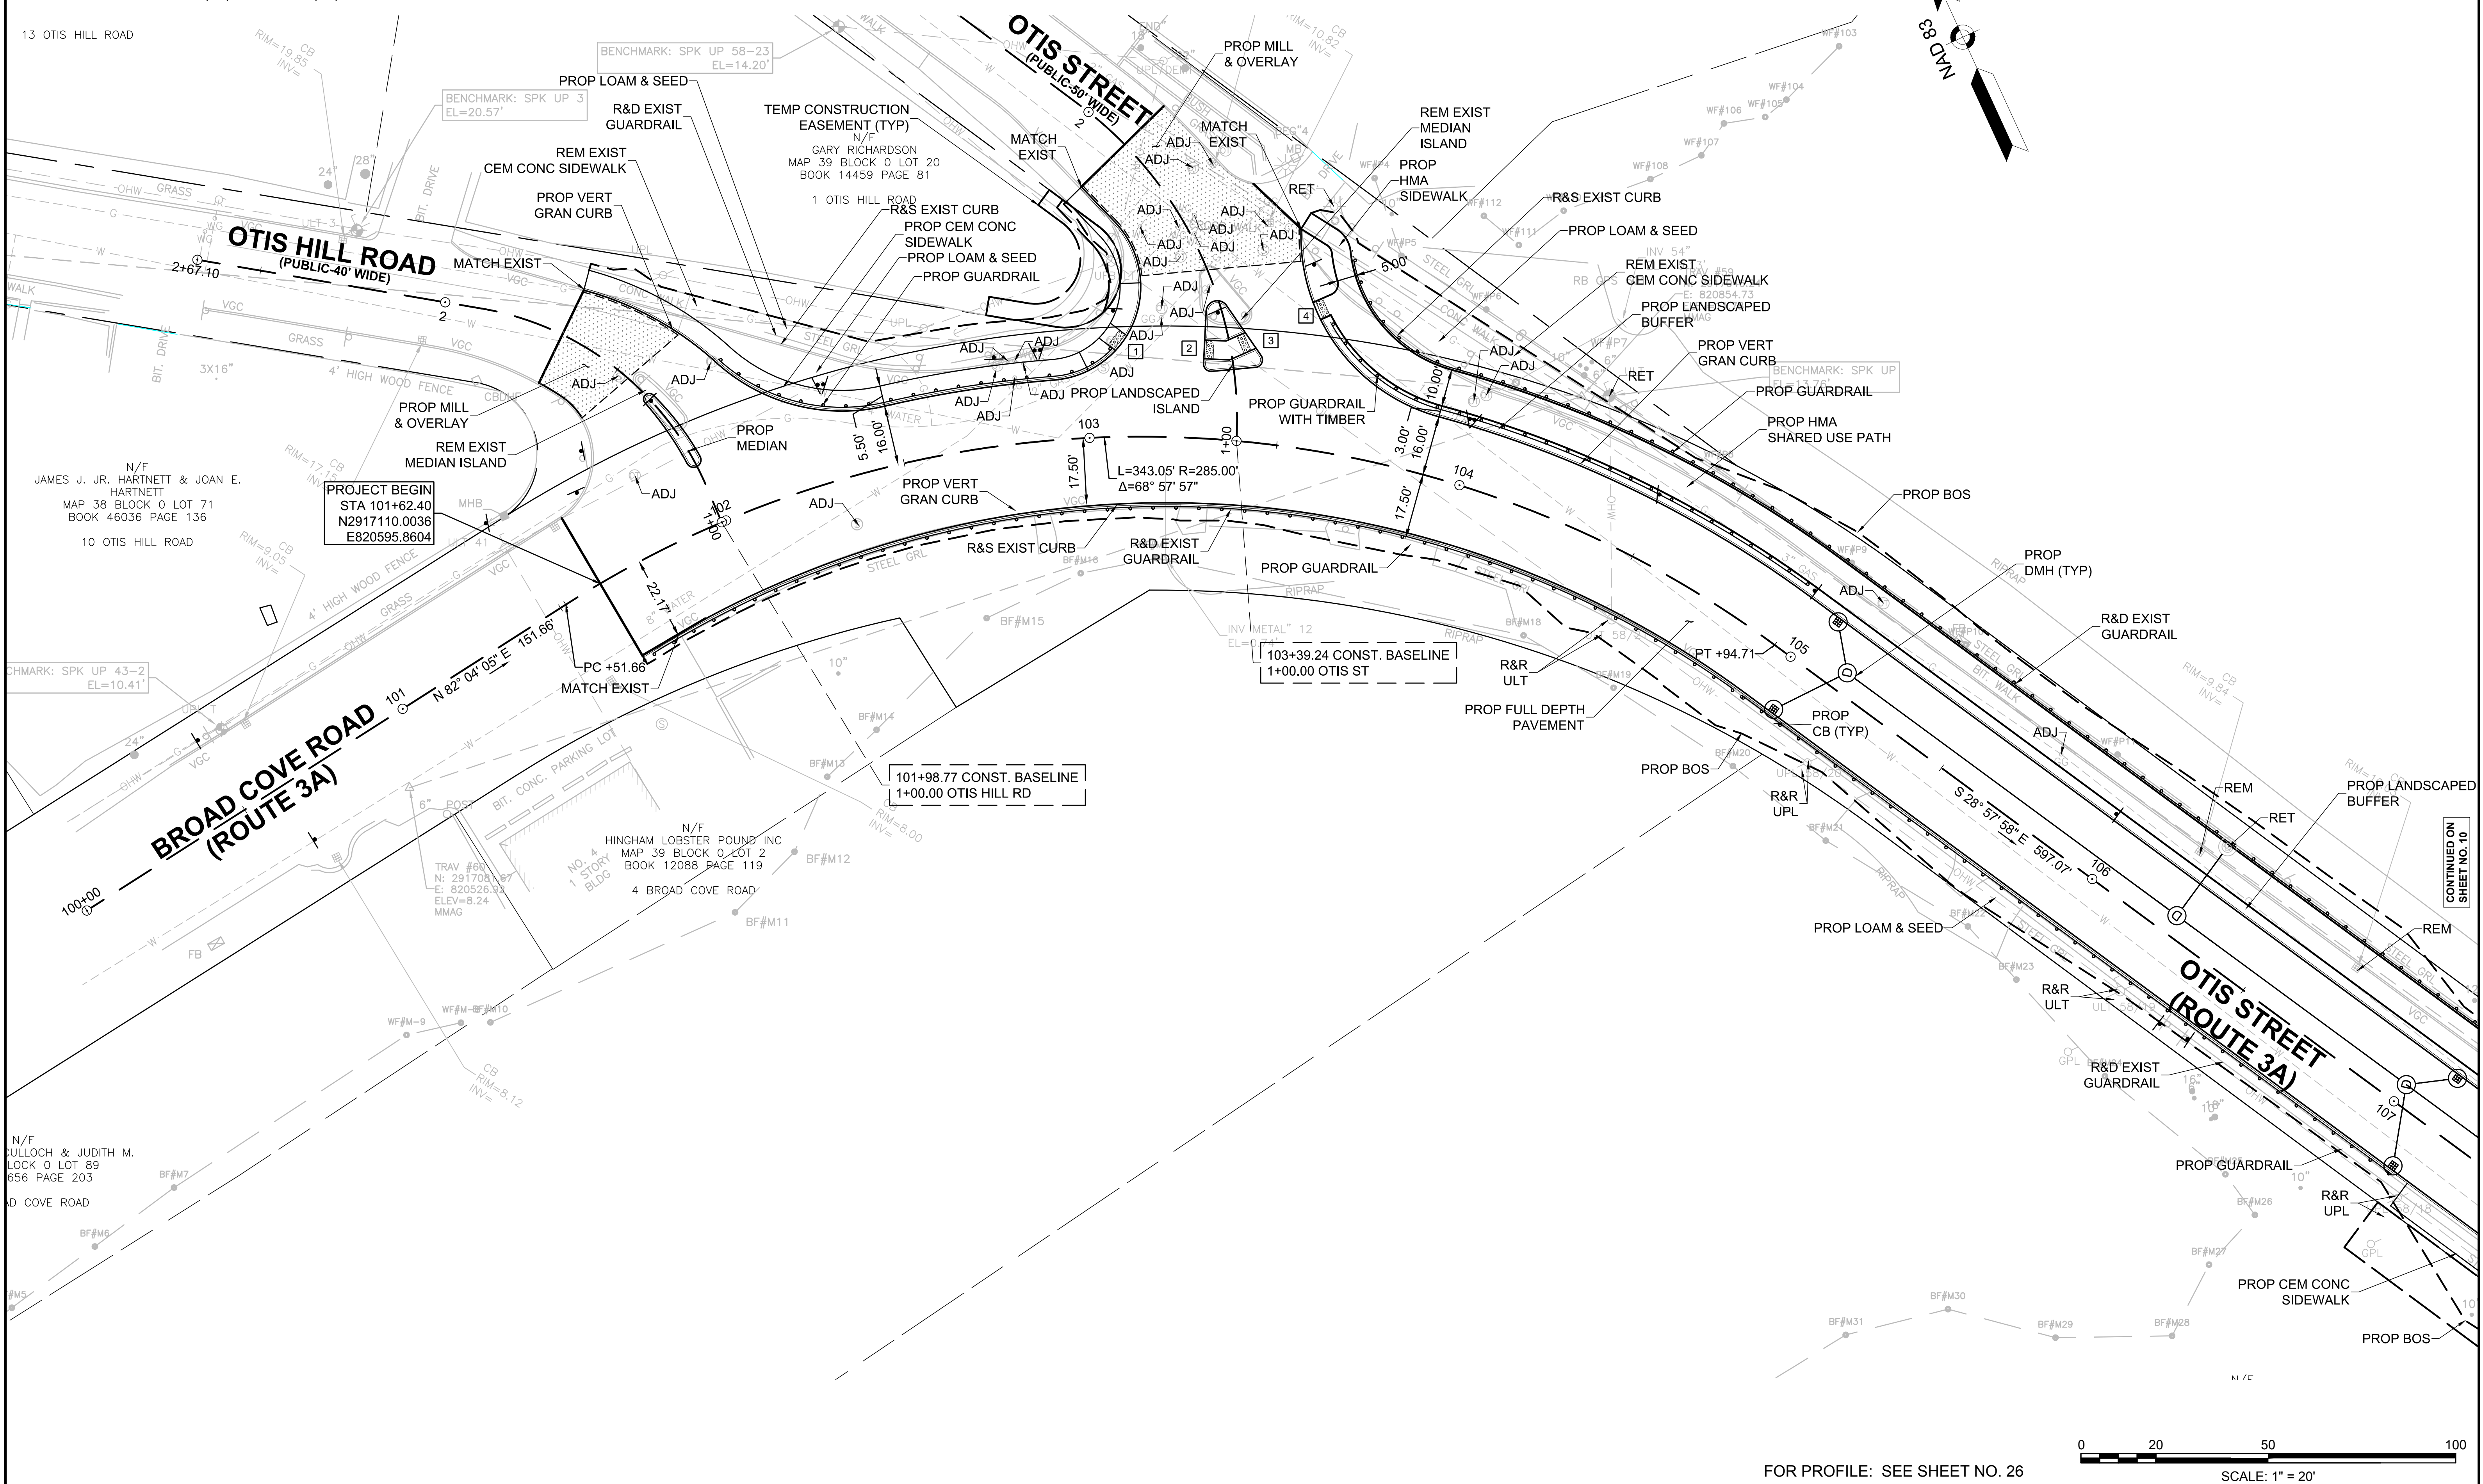

CONTINUED ON
SHEET NO. 10

HIGHWAY GUARD DETAILS

STA 101+62 (RT) TO 107+11 (RT) STEEL W BEAM HIGHWAY GUARD - SINGLE FACED
STA 103+61 (LT) TO 111+67 (LT) STEEL W BEAM HIGHWAY GUARD - SINGLE FACED

TRAFFIC SIGNAL CONDUIT

NONE

WATER SUPPLY ALTERATIONS

SEE BELOW


DRAINAGE DETAILS

SEE BELOW


TOWN OF HINGHAM
ROUTE 3A

STATE	FED. AID PROJ. NO.	SHEET NO.	TOTAL SHEETS
MA	-	10	91
PROJECT FILE NO.		605168	

CONSTRUCTION PLANS

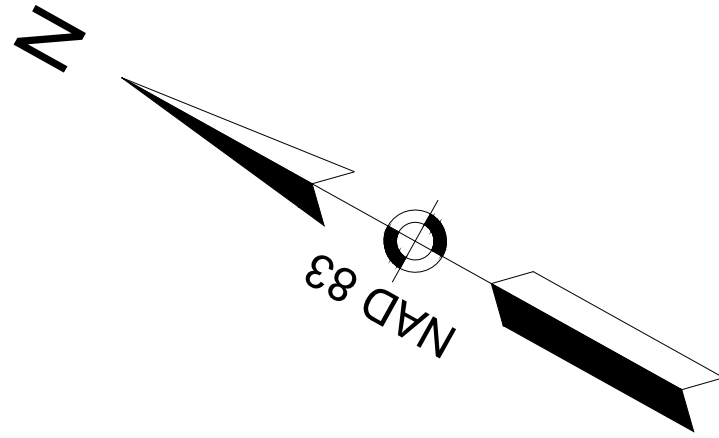

CONTINUED ON
SHEET NO. 9

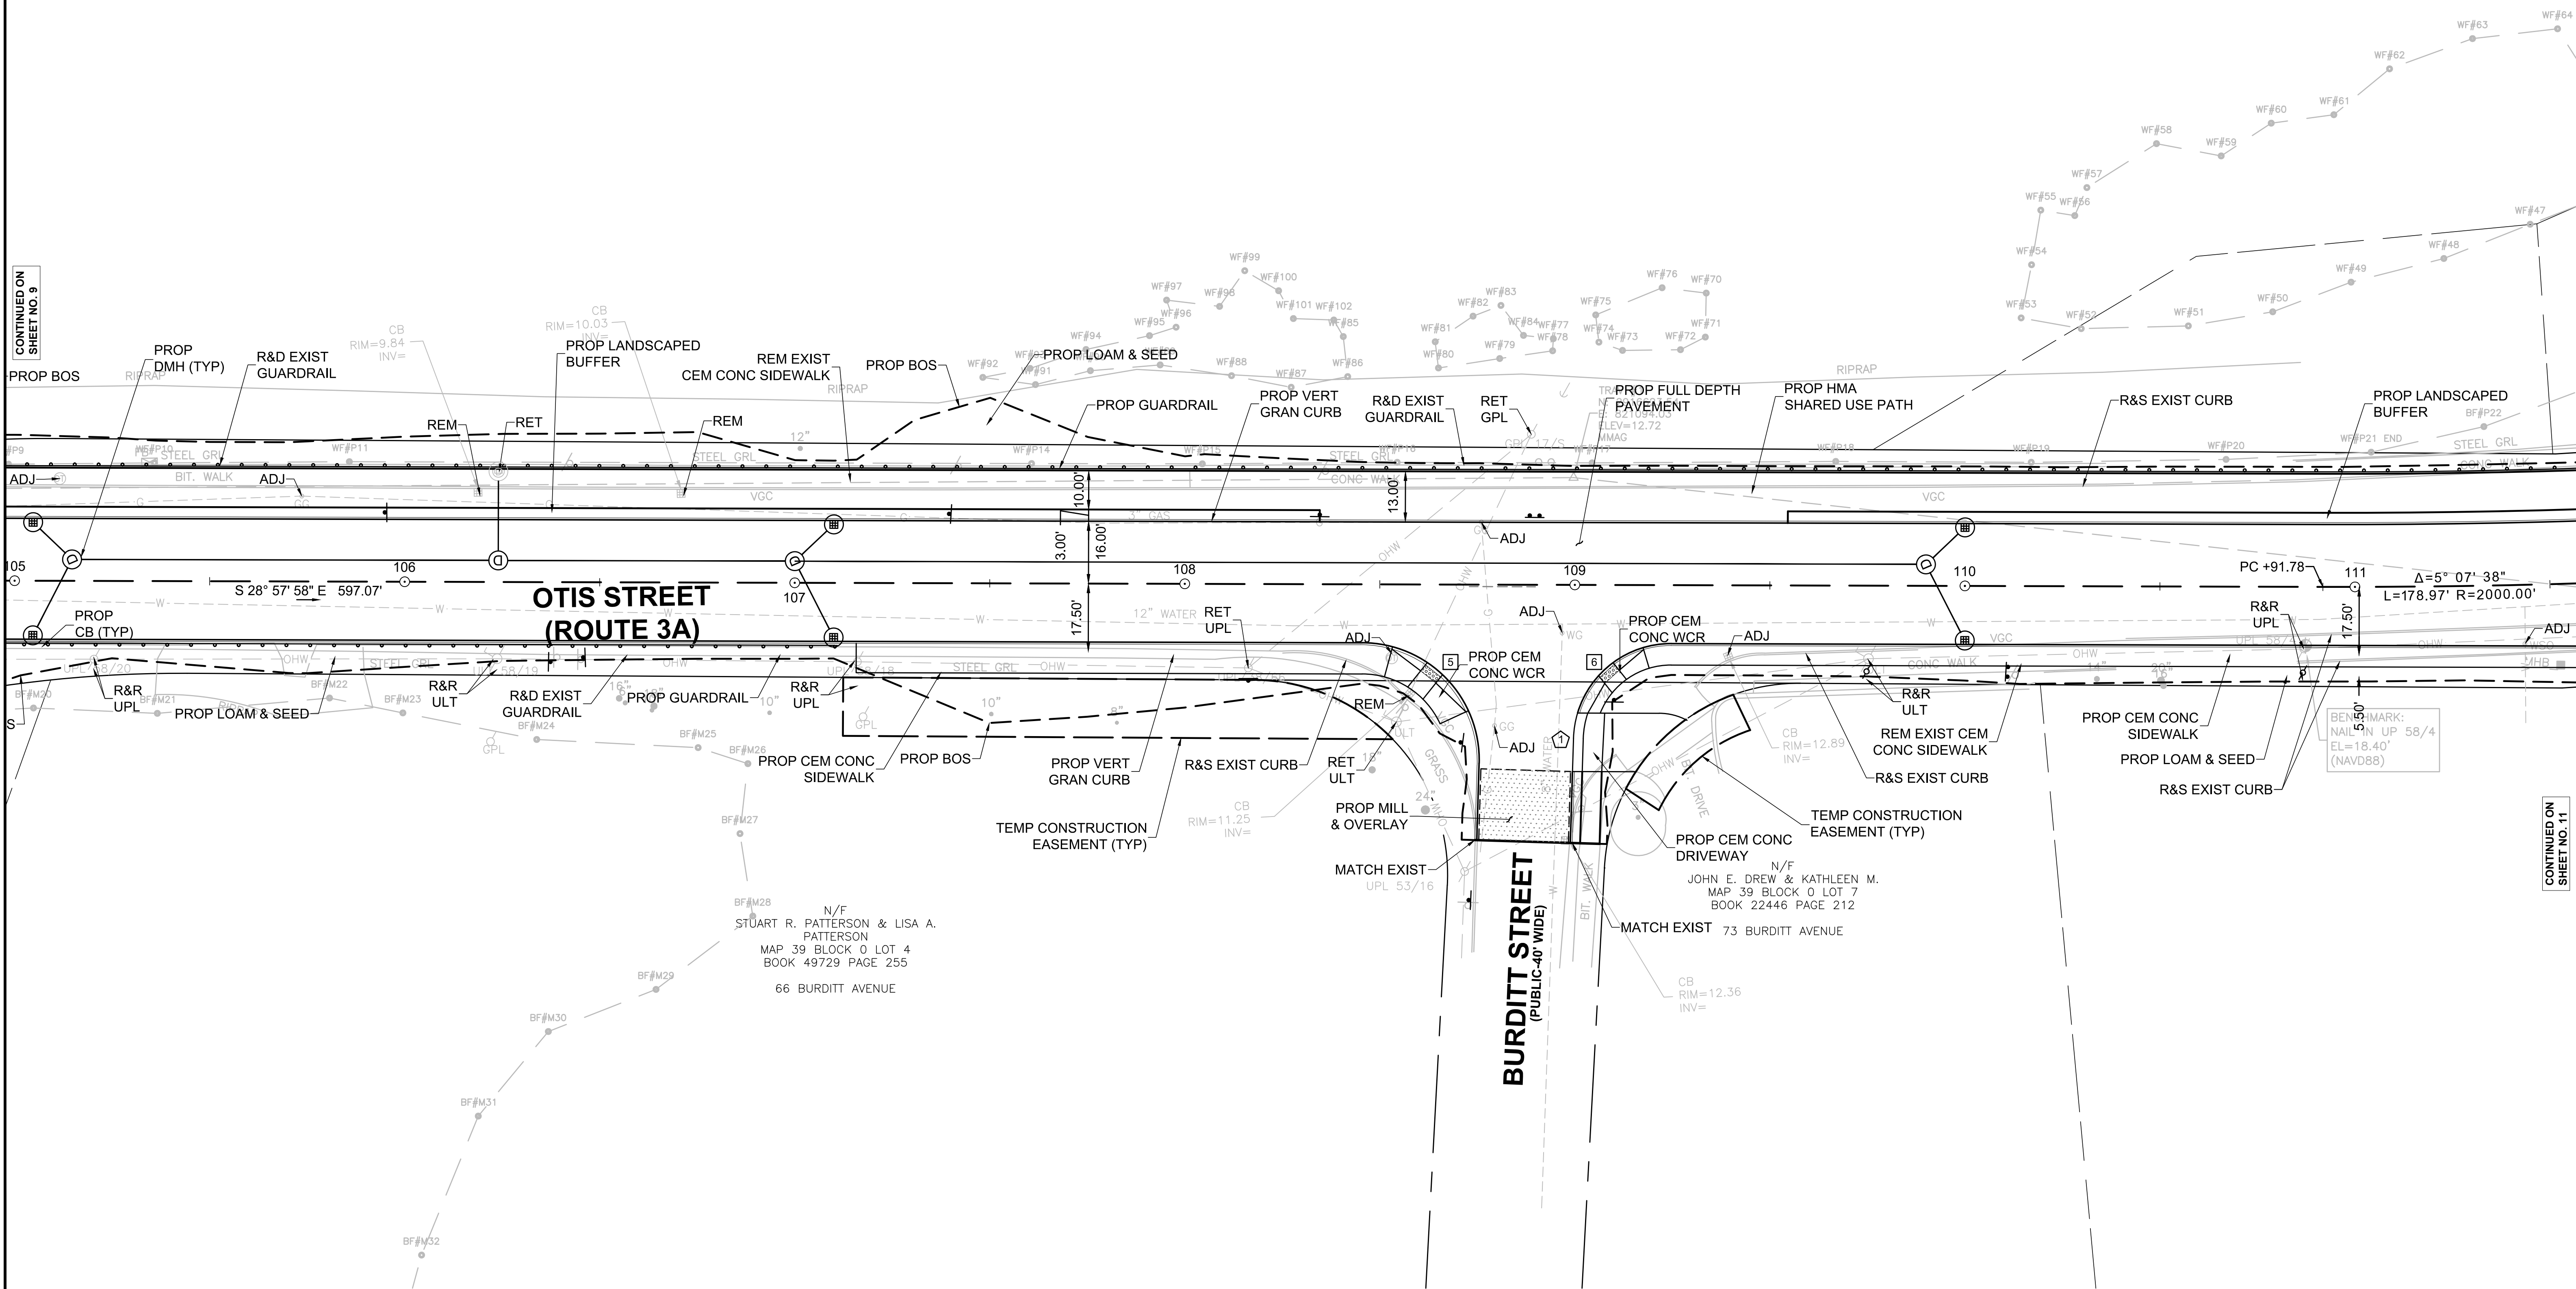

CONTINUED ON
SHEET NO. 11



FOR PROFILE: SEE SHEET NO. 27

SCALE: 1" = 20'

STA 103+61 (LT) TO 111+67 (LT) STEEL W BEAM HIGHWAY GUARD - SINGLE FACED
STA 115+58 (RT) TO 116+23 (RT) STEEL W BEAM HIGHWAY GUARD - SINGLE FACED
STA 116+51 (RT) TO 117+85 (RT) STEEL W BEAM HIGHWAY GUARD - SINGLE FACED

NONE

SEE BELOW

SEE BELOW

CONSTRUCTION PLANS



STA 115+58 (RT) TO 116+23 (RT) STEEL W BEAM HIGHWAY GUARD - SINGLE FACED
STA 116+51 (RT) TO 117+85 (RT) STEEL W BEAM HIGHWAY GUARD - SINGLE FACED
STA 118+05 (RT) TO 125+78 (RT) STEEL W BEAM HIGHWAY GUARD - SINGLE FACED

NONE

SEE BELOW

SEE BELOW

CONSTRUCTION PLANS

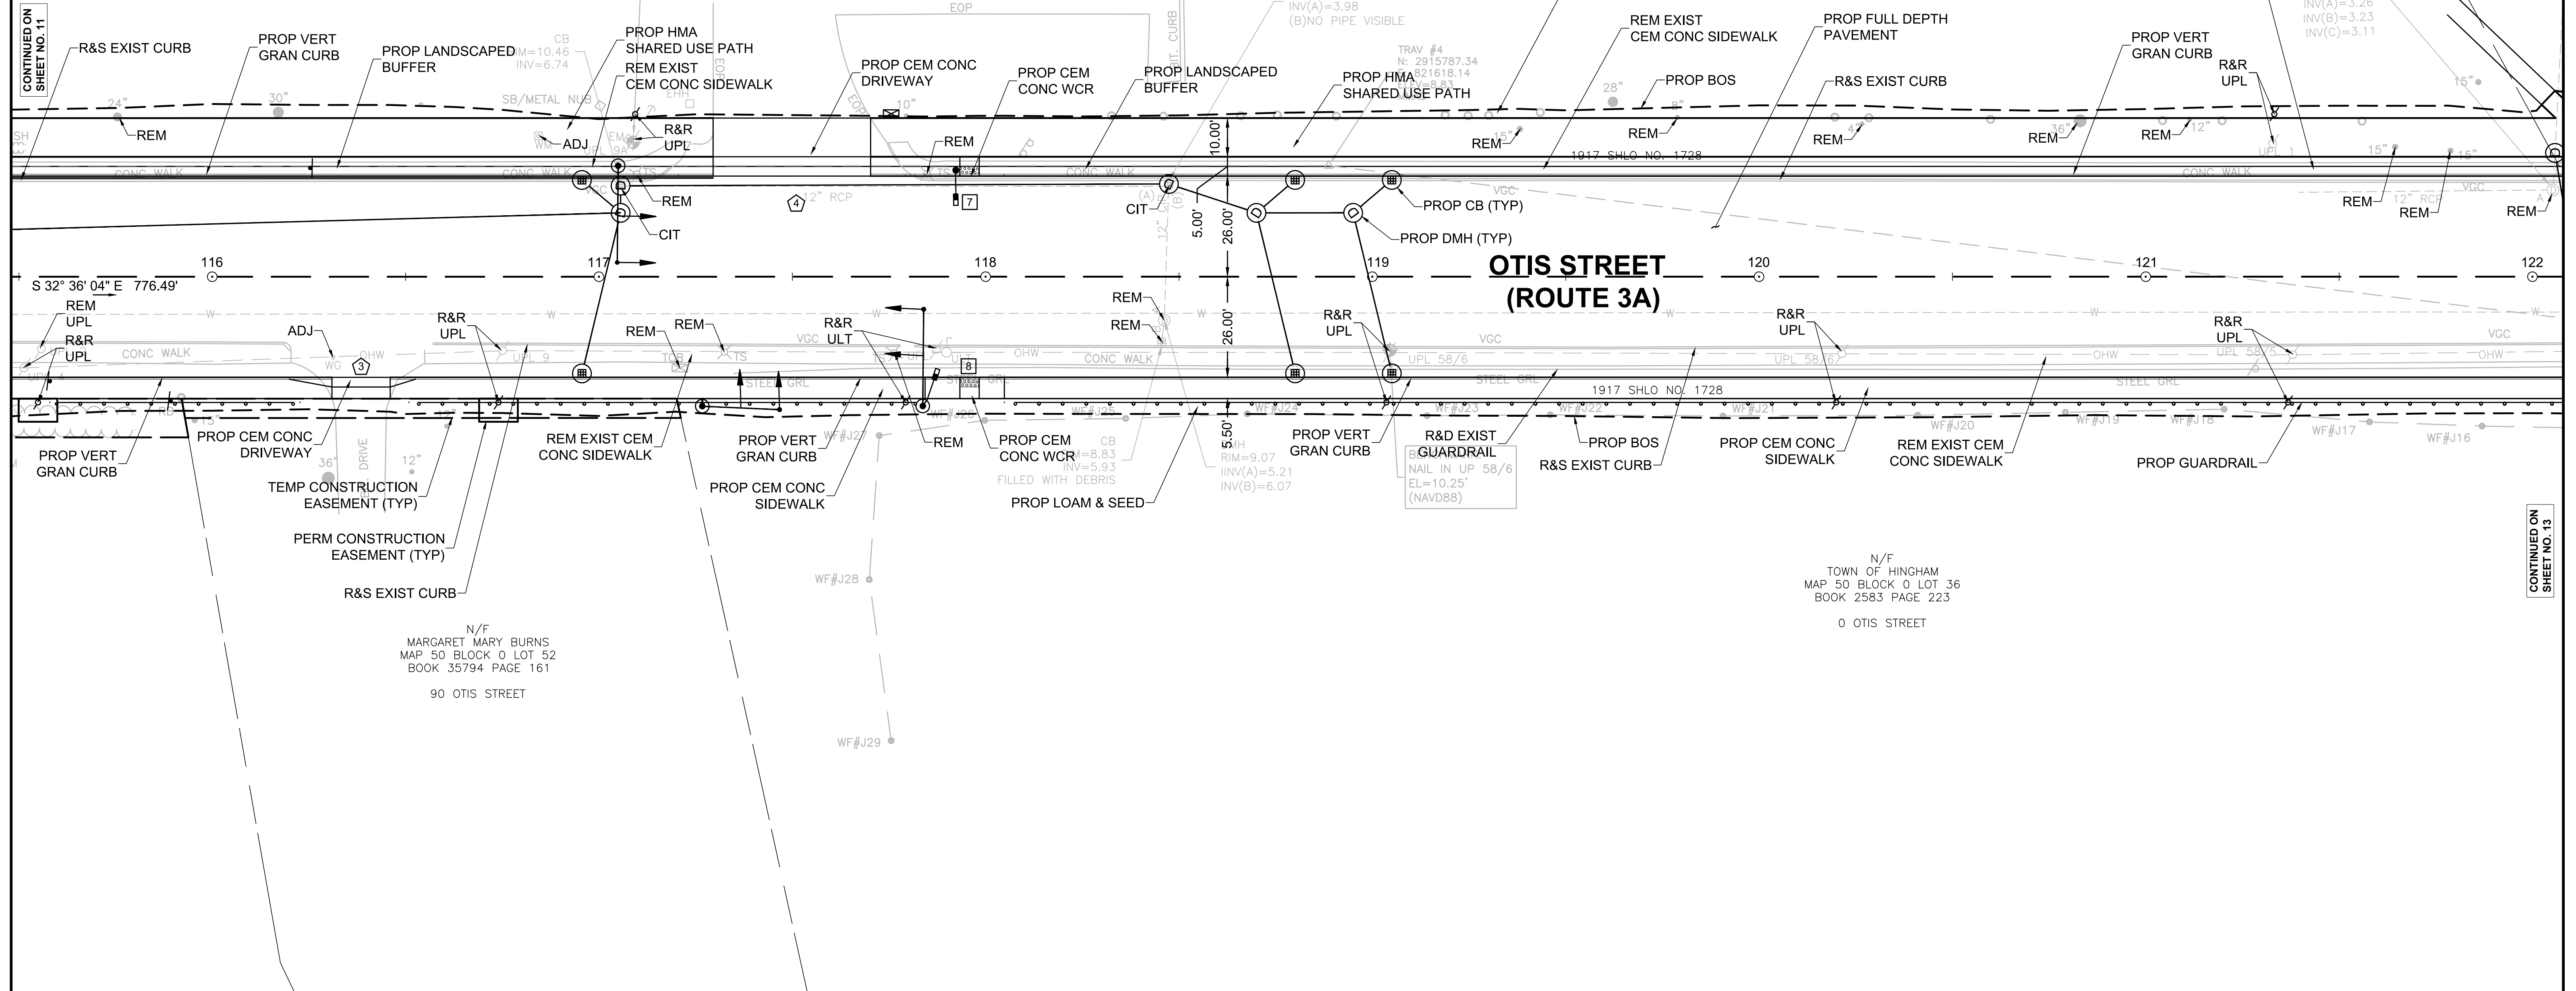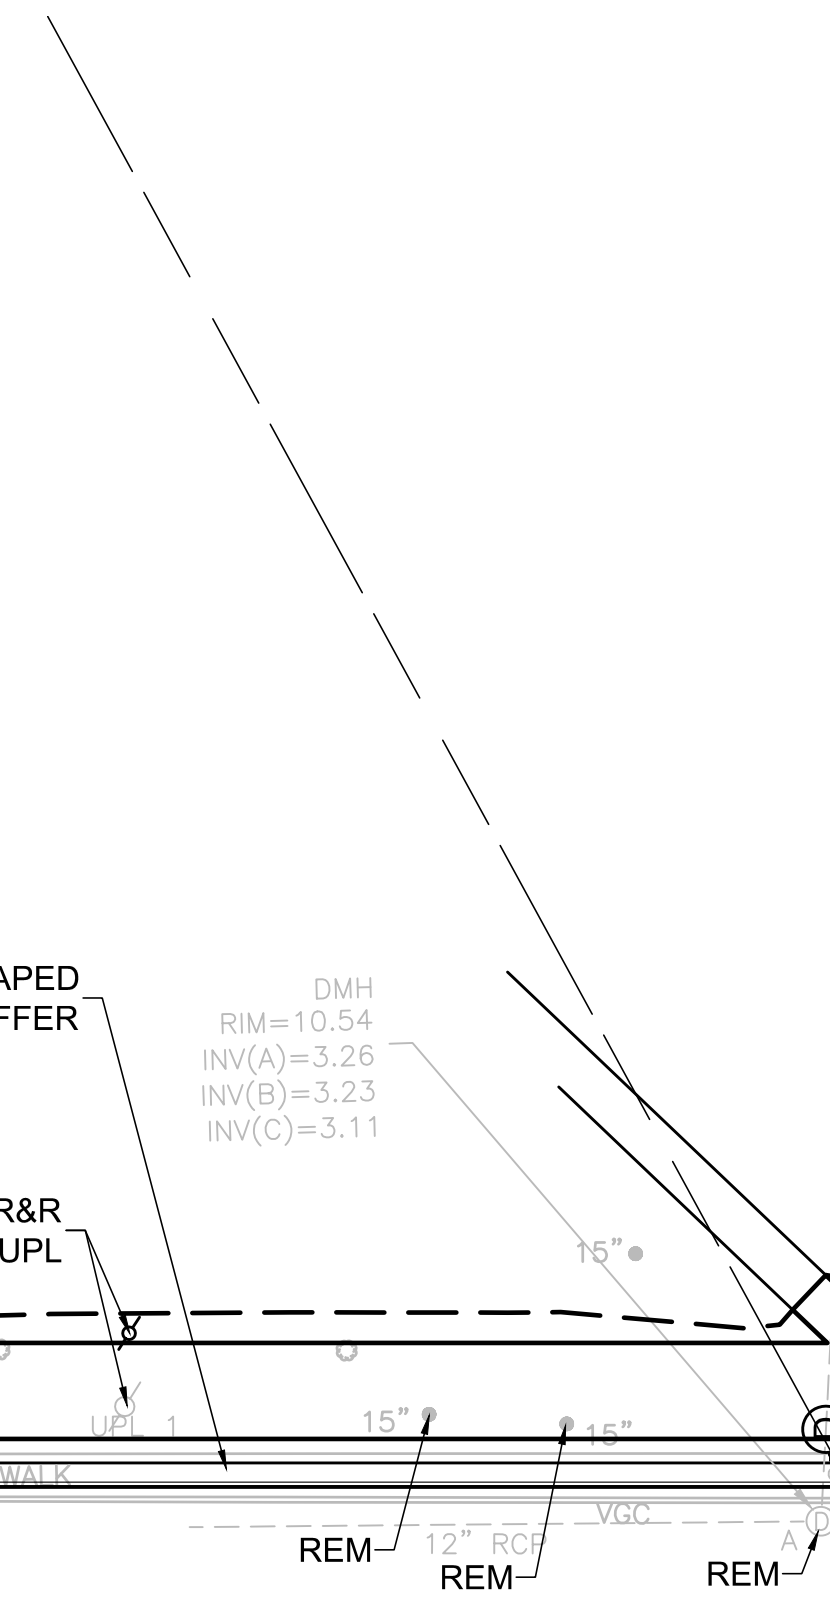

0 20 50 100

SCALE: 1" = 20'

HIGHWAY GUARD DETAILS

STA 118+05 (RT) TO 125+78 (RT) STEEL W BEAM HIGHWAY GUARD - SINGLE FACED

TRAFFIC SIGNAL CONDUIT

NONE

WATER SUPPLY ALTERATIONS

SEE BELOW



DRAINAGE DETAILS

SEE BELOW

TOWN OF HINGHAM
ROUTE 3A

STATE	FED. AID PROJ. NO.	SHEET NO.	TOTAL SHEETS
MA	-	13	91
PROJECT FILE NO.		605168	

CONSTRUCTION PLANS

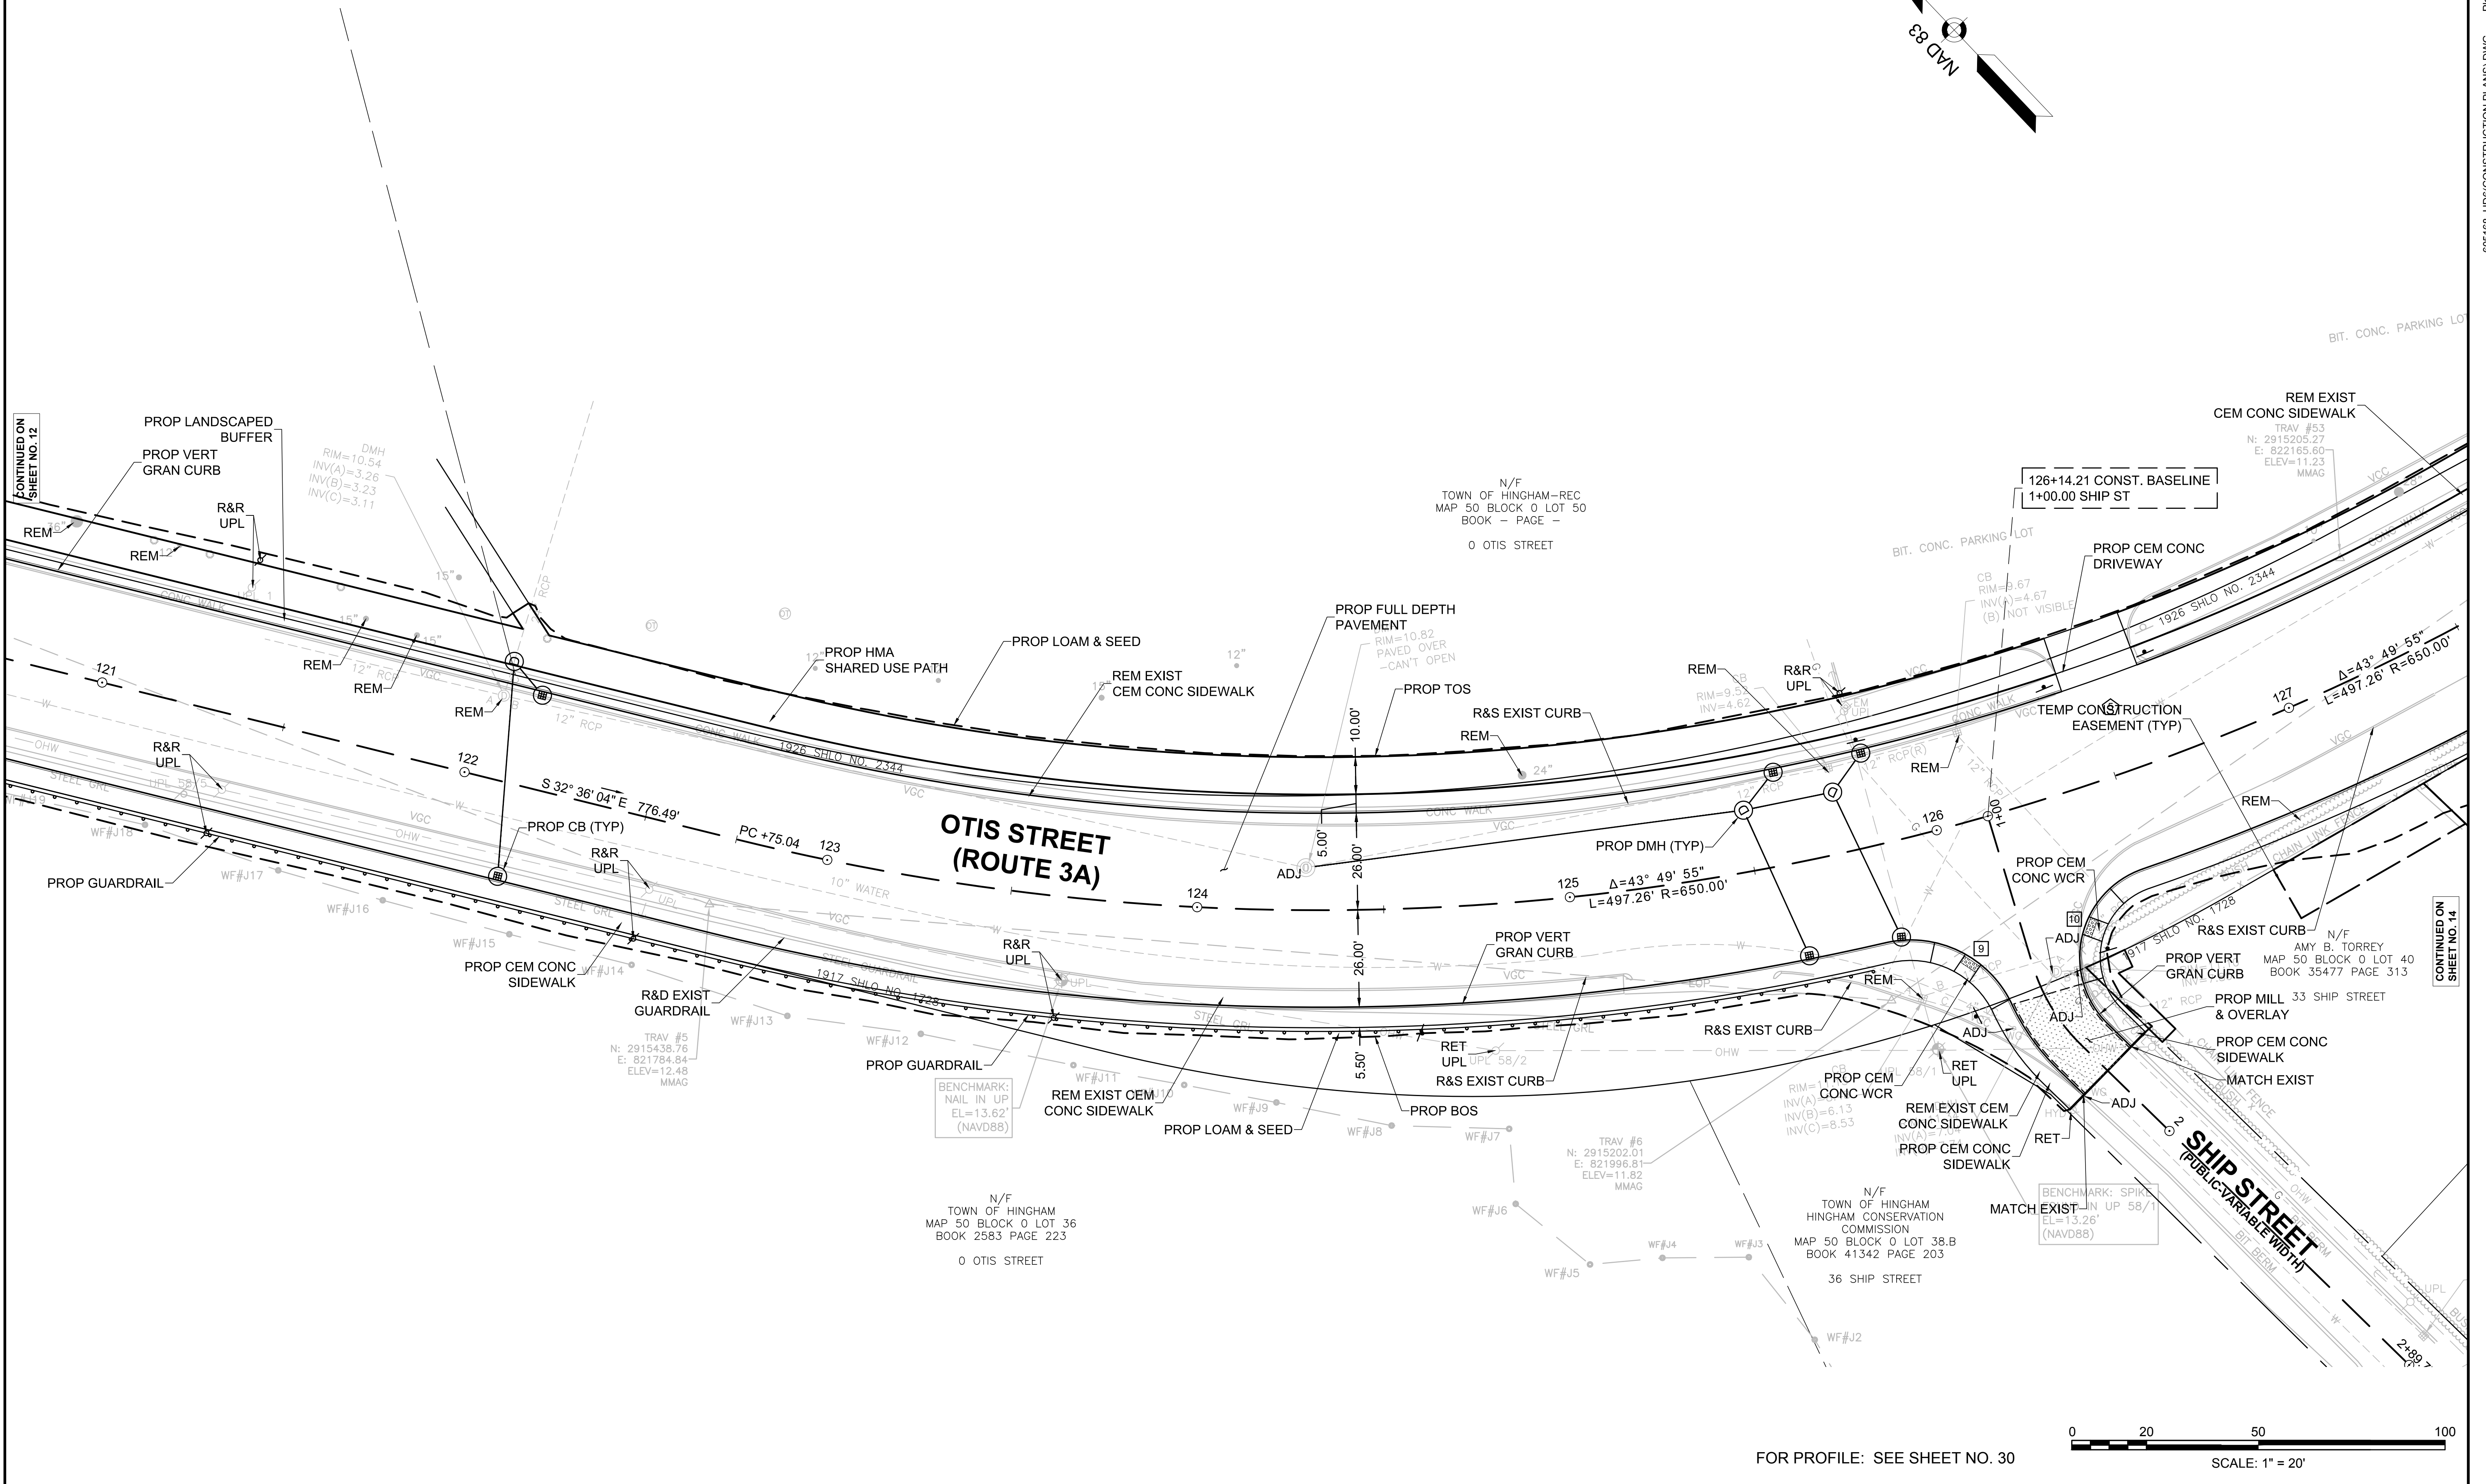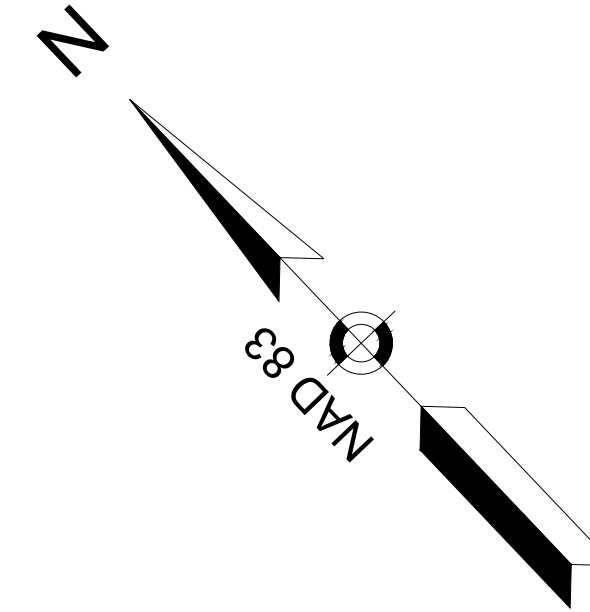

FOR PROFILE: SEE SHEET NO. 30

SCALE: 1" = 20'

HIGHWAY GUARD DETAILS

NONE

TRAFFIC SIGNAL CONDUIT

NONE

WATER SUPPLY ALTERATIONS

SEE BELOW




DRAINAGE DETAILS

SEE BELOW

TOWN OF HINGHAM
ROUTE 3A

STATE	FED. AID PROJ. NO.	SHEET NO.	TOTAL SHEETS
MA	-	14	91
PROJECT FILE NO. 605168			

CONSTRUCTION PLANS

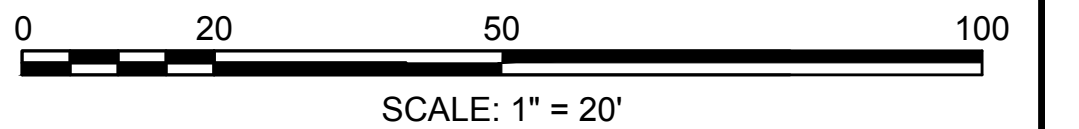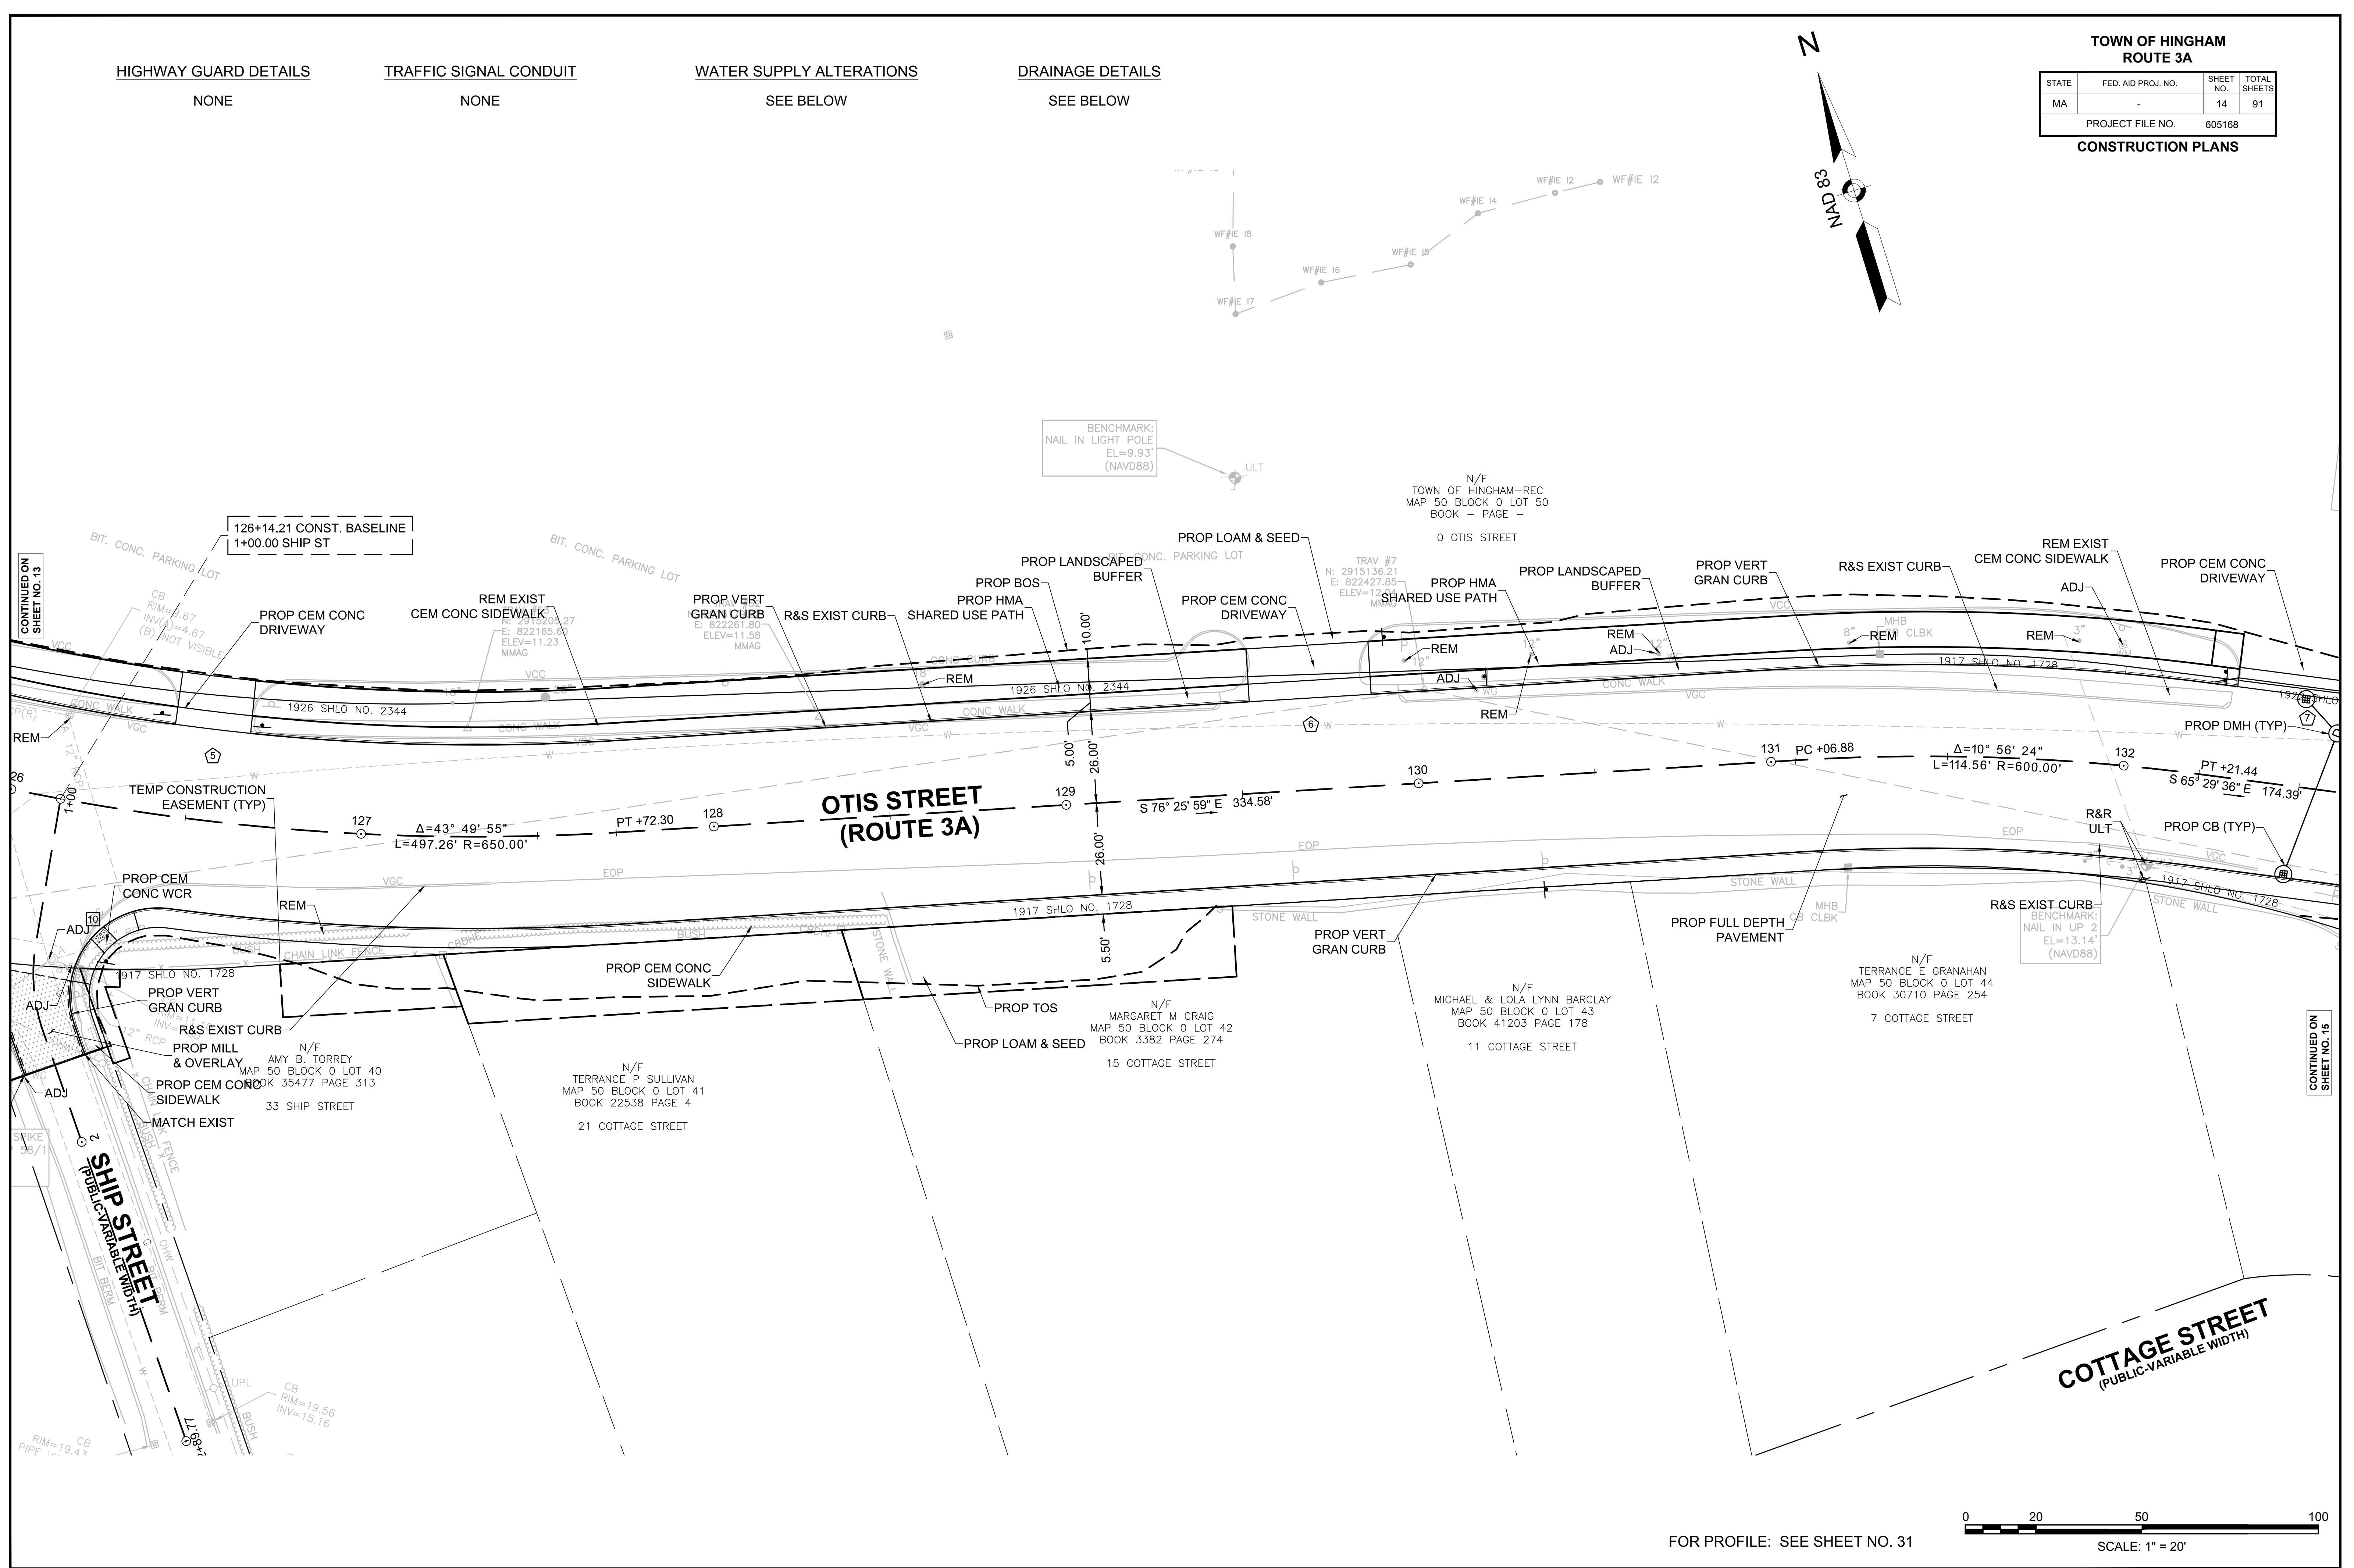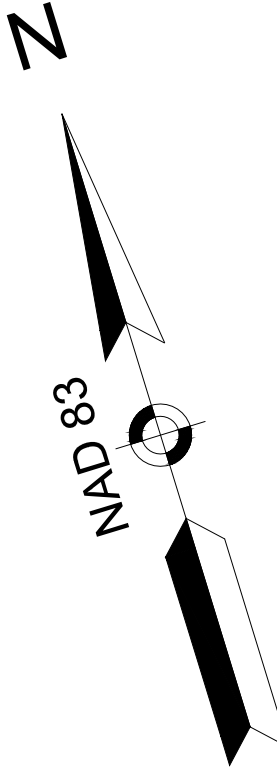

FOR PROFILE: SEE SHEET NO. 31

HIGHWAY GUARD DETAILS

NONE

TRAFFIC SIGNAL CONDUIT

SEE BELOW

WATER SUPPLY ALTERATIONS

SEE BELOW


DRAINAGE DETAILS

SEE BELOW

TOWN OF HINGHAM
ROUTE 3A

STATE	FED. AID PROJ. NO.	SHEET NO.	TOTAL SHEETS
MA	-	15	91
PROJECT FILE NO. 605168			

CONSTRUCTION PLANS

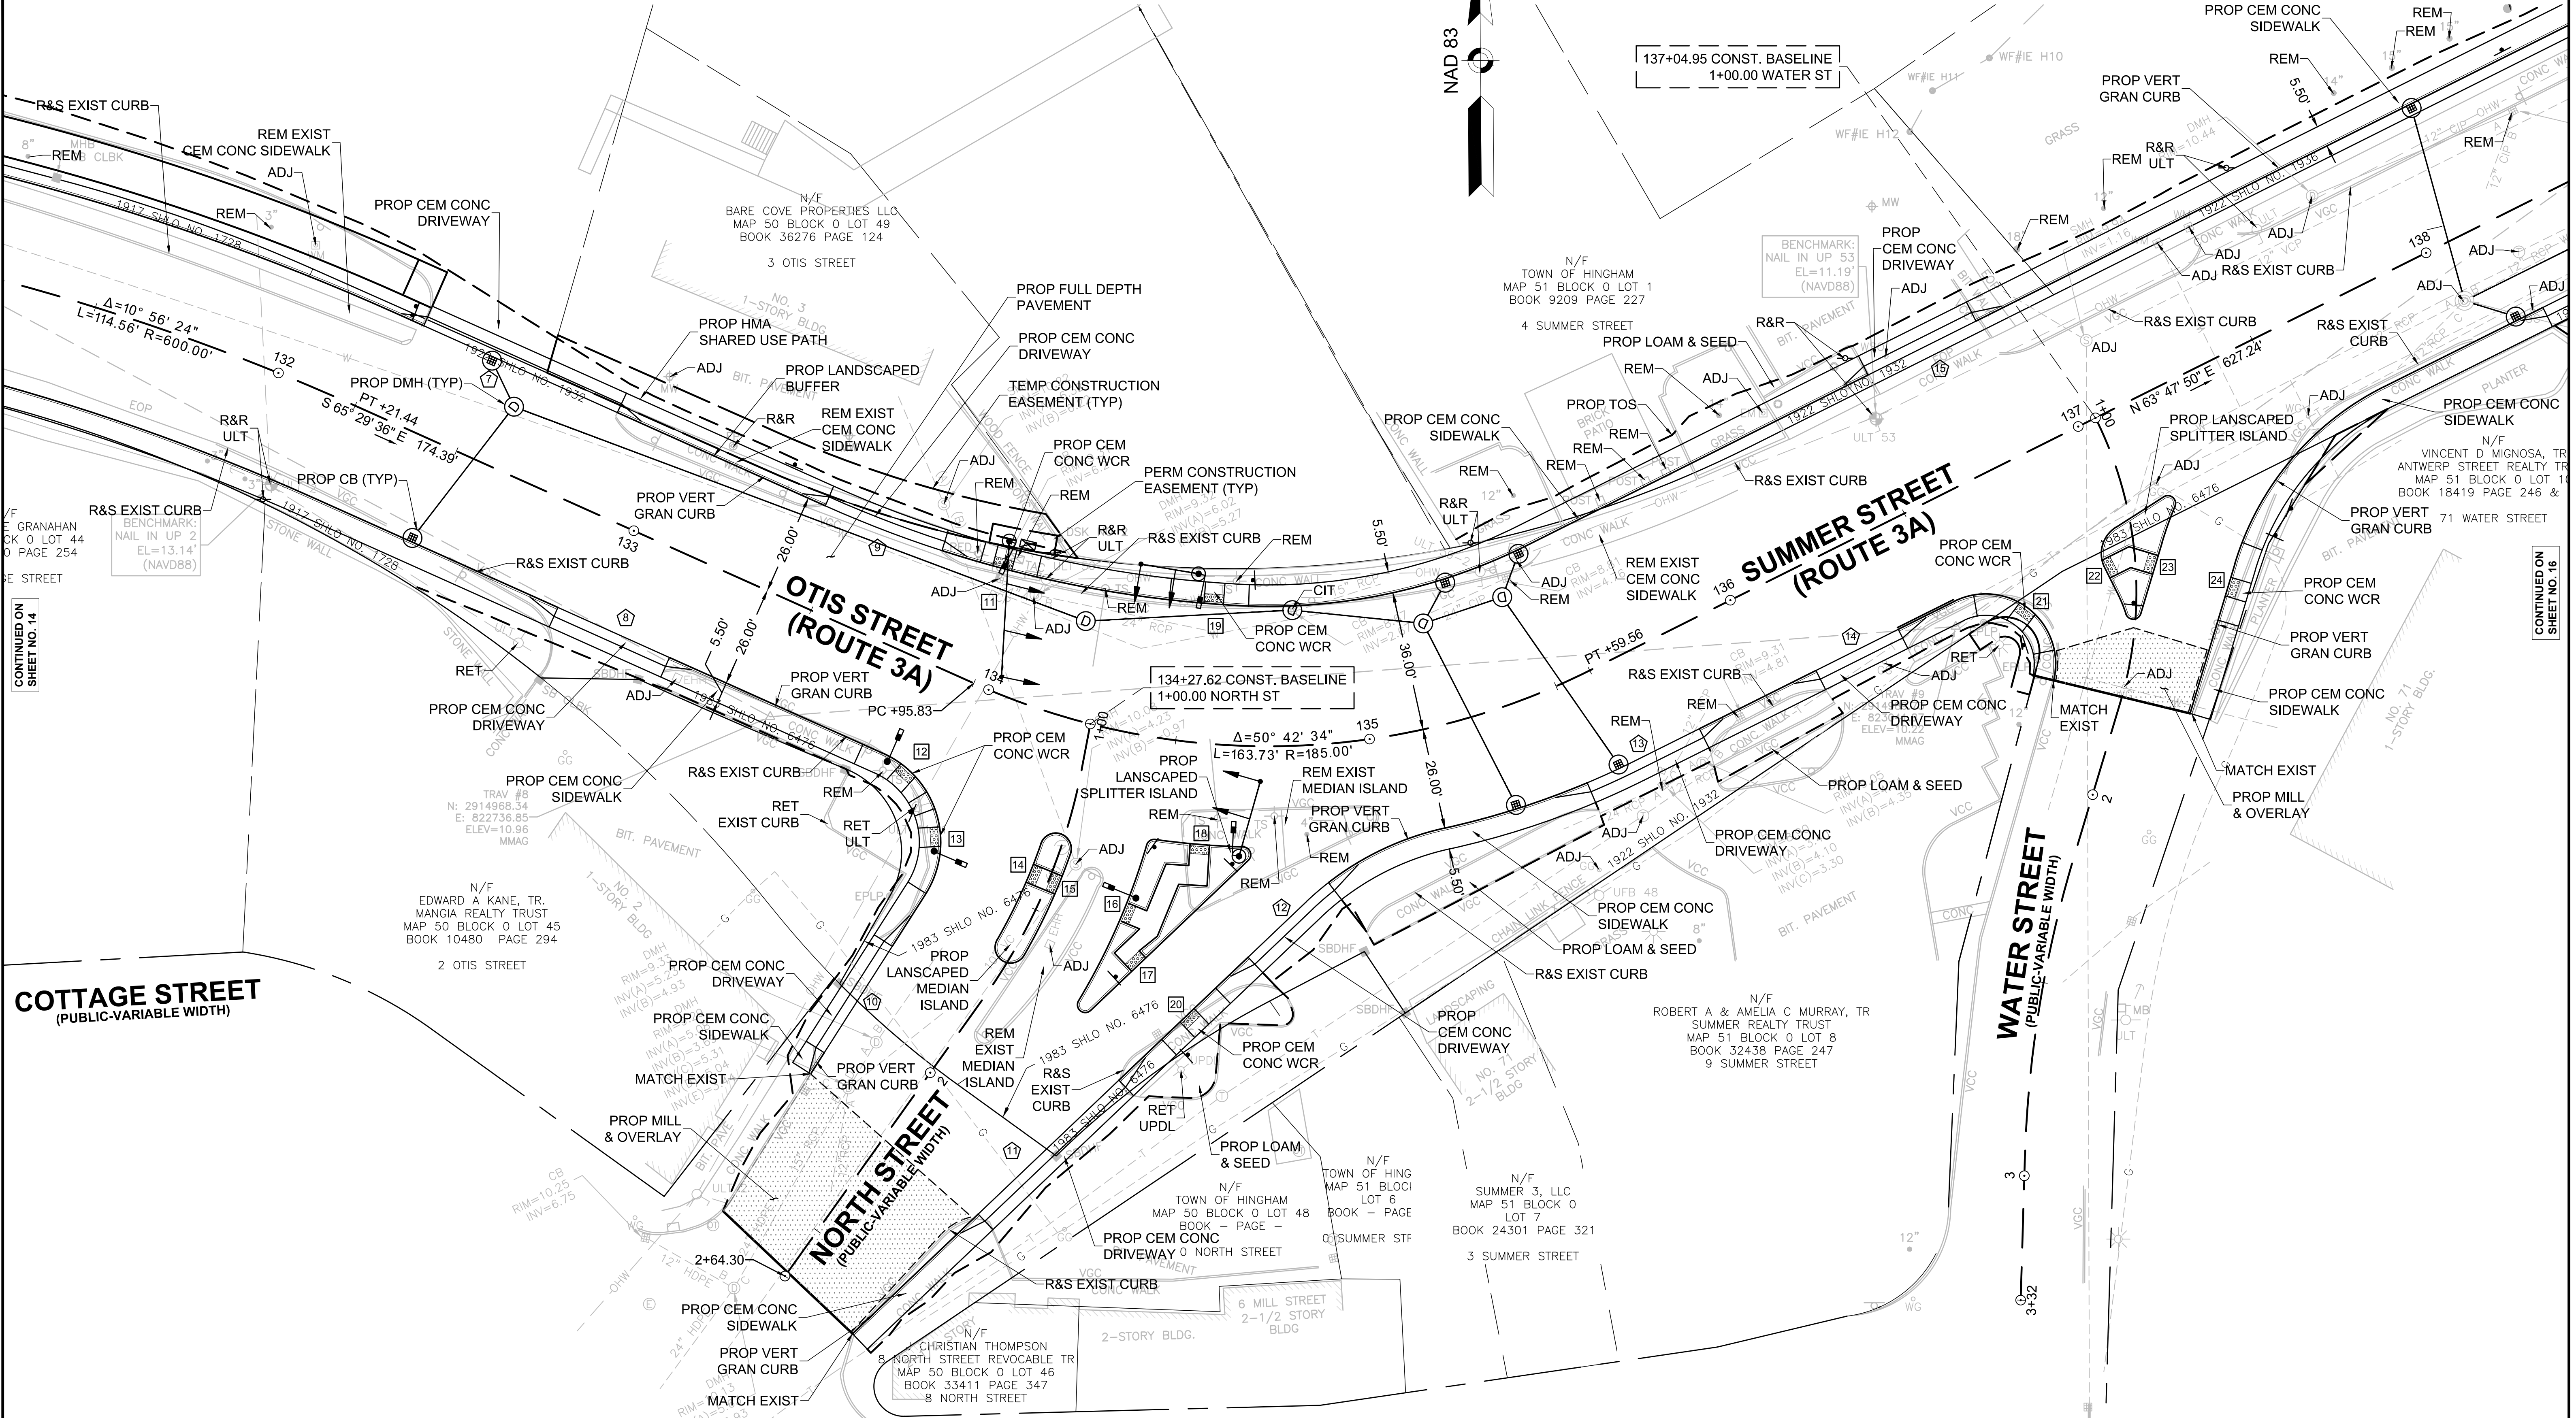

CONTINUED ON
SHEET NO. 14

CONTINUED ON
SHEET NO. 16


COTTAGE STREET
(PUBLIC-VARIABLE WIDTH)

OTIS STREET
(ROUTE 3A)

NORTH STREET
(PUBLIC-VARIABLE WIDTH)

SUMMER STREET
(ROUTE 3A)

WATER STREET
(PUBLIC-VARIABLE WIDTH)

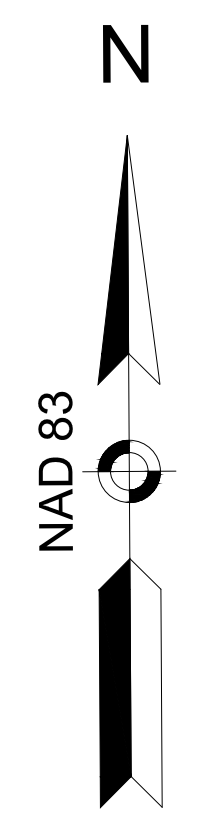

FOR PROFILE: SEE SHEET NO. 32

SCALE: 1" = 20'

STA 145+20 (LT) TO 146+13 (LT) STEEL W BEAM HIGHWAY GUARD - SINGLE FACED
STA 146+61 (LT) TO 146+92 (LT) STEEL W BEAM HIGHWAY GUARD - SINGLE FACED
STA 147+05 (LT) TO 154+74 (LT) STEEL W BEAM HIGHWAY GUARD - SINGLE FACED

NONE

SEE BELOW

SEE BELOW

CONSTRUCTION PLANS



SCALE: 1" = 20'

HIGHWAY GUARD DETAILS

STA 147+05 (LT) TO 154+74 (LT) STEEL W BEAM HIGHWAY GUARD - SINGLE FACED

TRAFFIC SIGNAL CONDUIT

NONE

WATER SUPPLY ALTERATIONS

SEE BELOW


DRAINAGE DETAILS

SEE BELOW

TOWN OF HINGHAM
ROUTE 3A

STATE	FED. AID PROJ. NO.	SHEET NO.	TOTAL SHEETS
MA	-	18	91
PROJECT FILE NO. 605168			


CONSTRUCTION PLANS

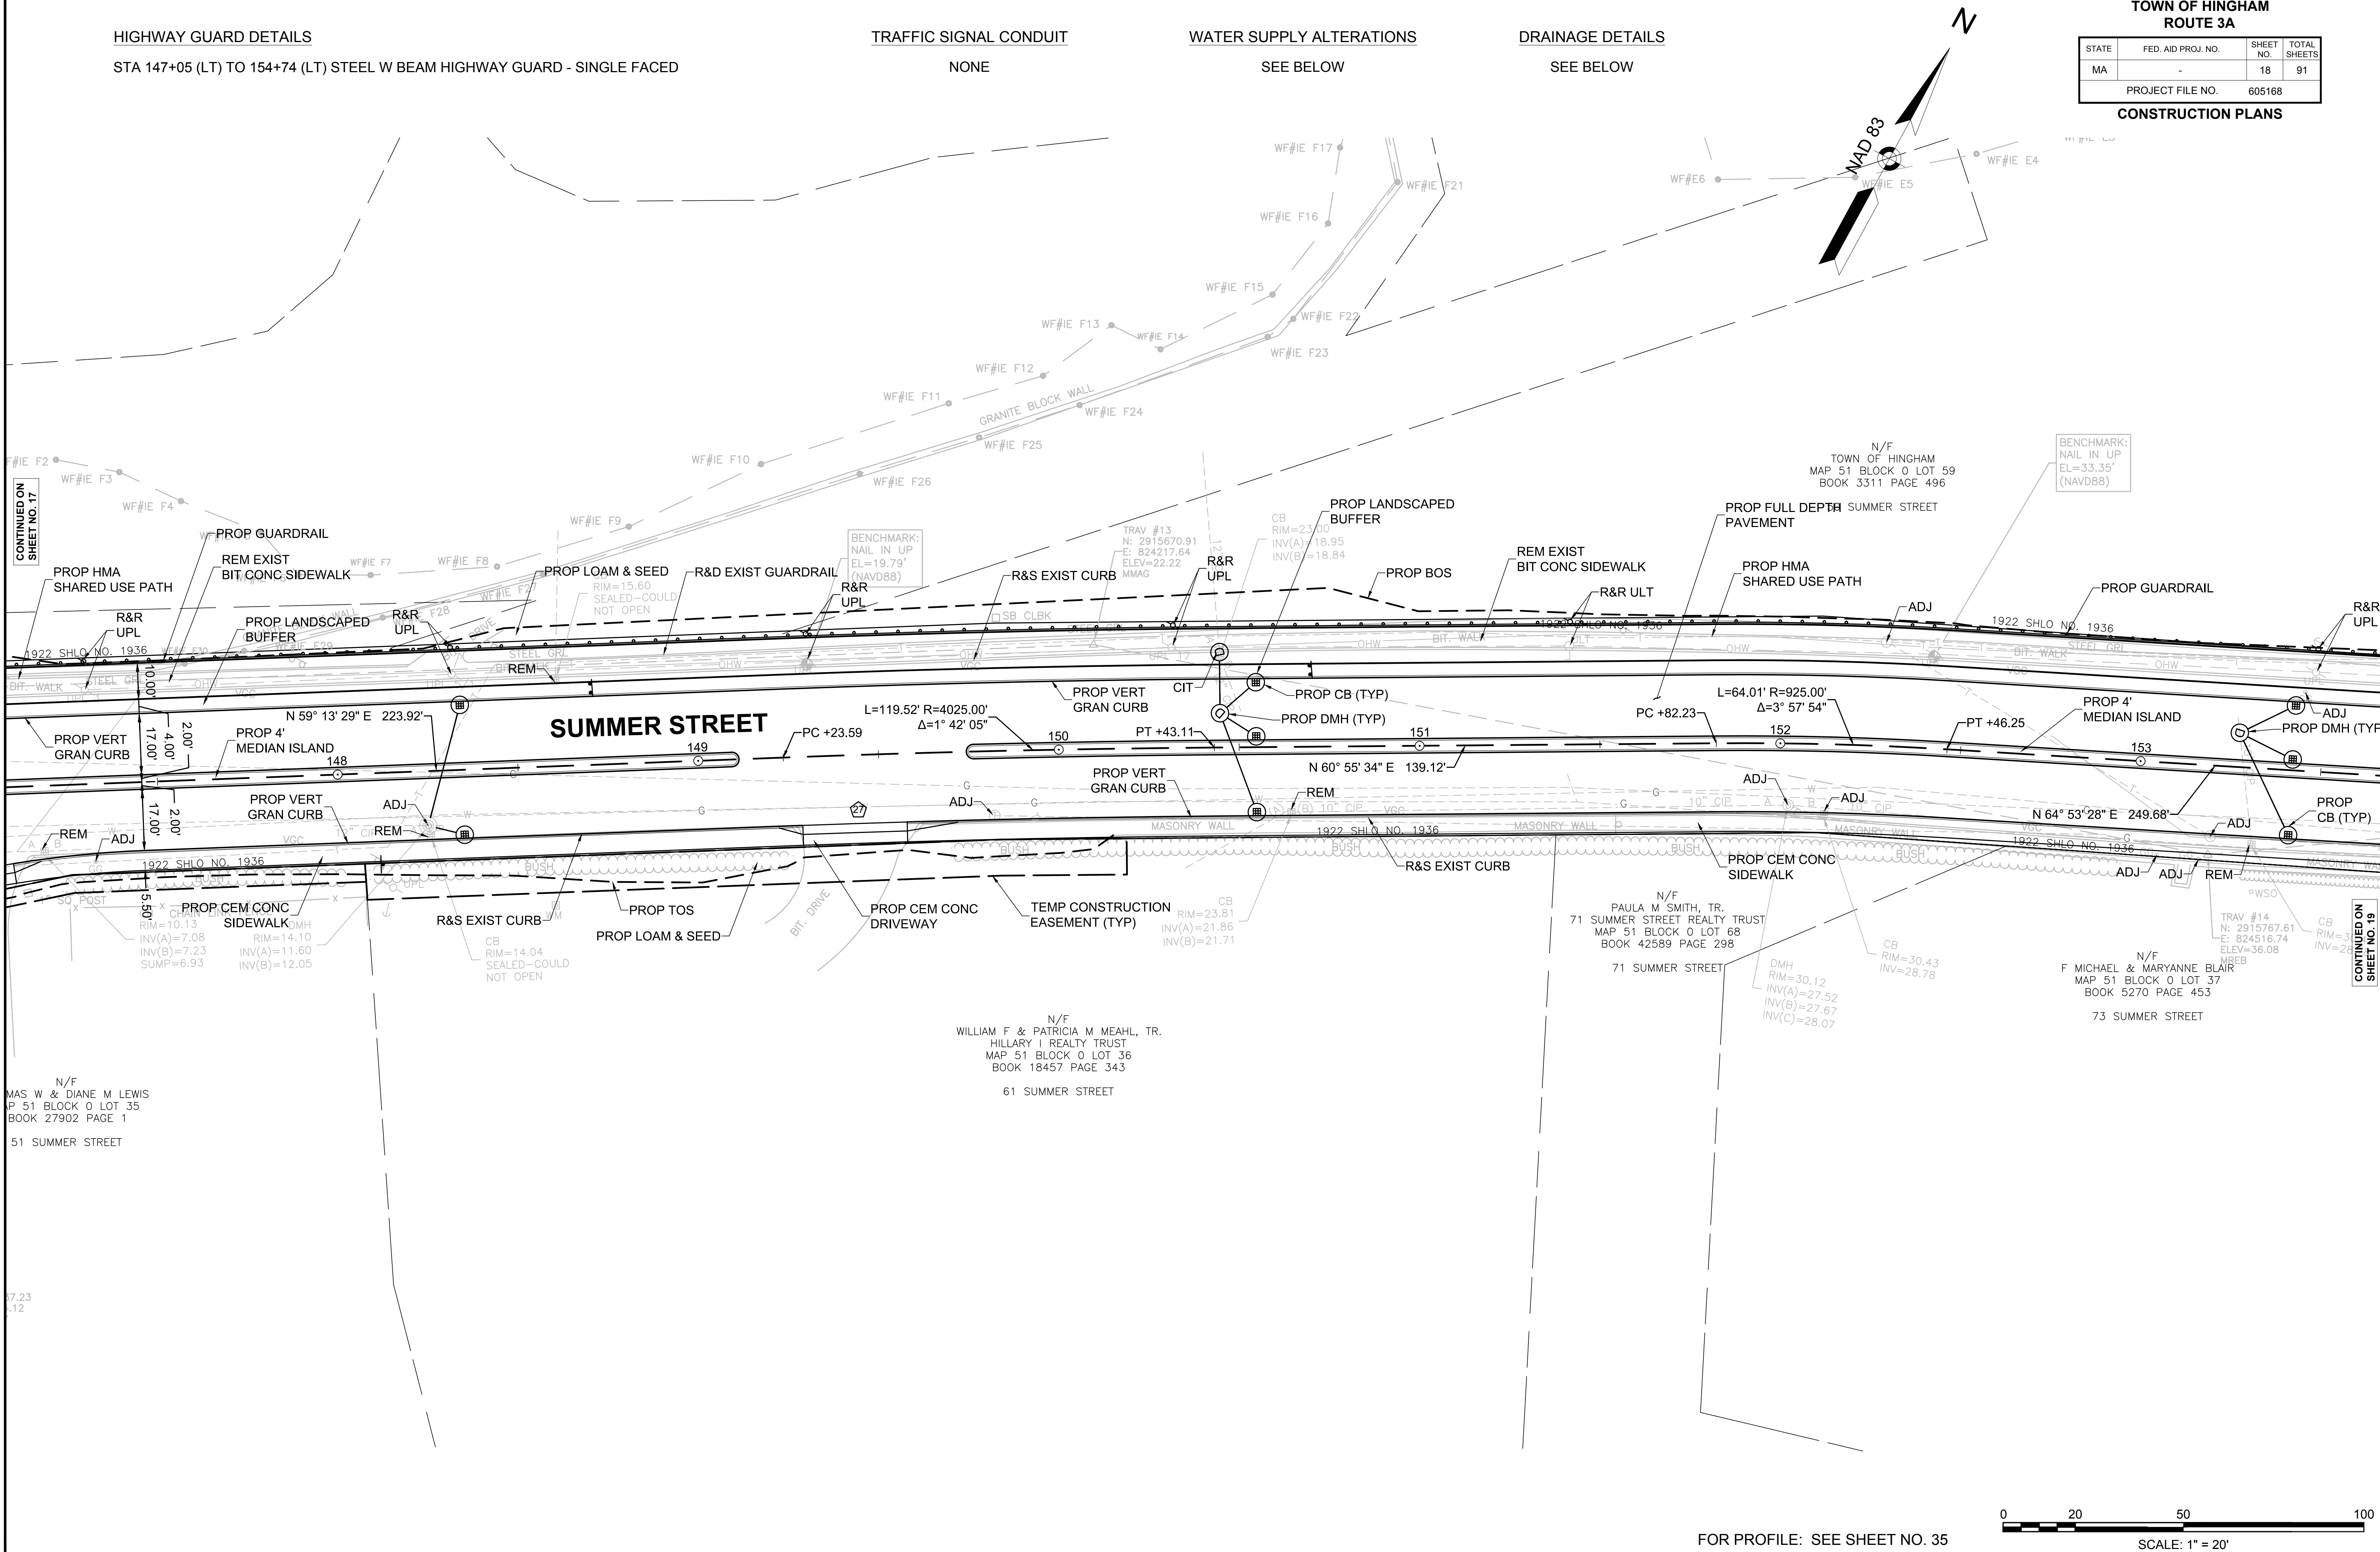

CONTINUED ON
SHEET NO. 17

CONTINUED ON
SHEET NO. 19

FOR PROFILE: SEE SHEET NO. 35

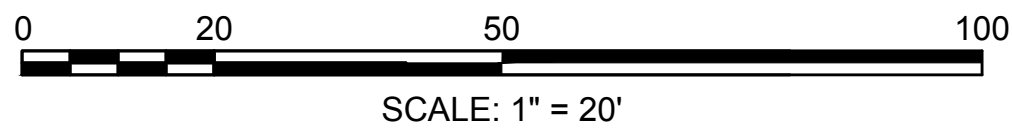

HIGHWAY GUARD DETAILS

STA 147+05 (LT) TO 154+74 (LT) STEEL W BEAM HIGHWAY GUARD - SINGLE FACED
STA 158+79 (RT) TO 160+04 (RT) STEEL W BEAM HIGHWAY GUARD - SINGLE FACED

TRAFFIC SIGNAL CONDUIT

NONE

WATER SUPPLY ALTERATIONS

SEE BELOW



DRAINAGE DETAILS

SEE BELOW

TOWN OF HINGHAM
ROUTE 3A

STATE	FED. AID PROJ. NO.	SHEET NO.	TOTAL SHEETS
MA	-	19	91
PROJECT FILE NO. 605168			

CONSTRUCTION PLANS

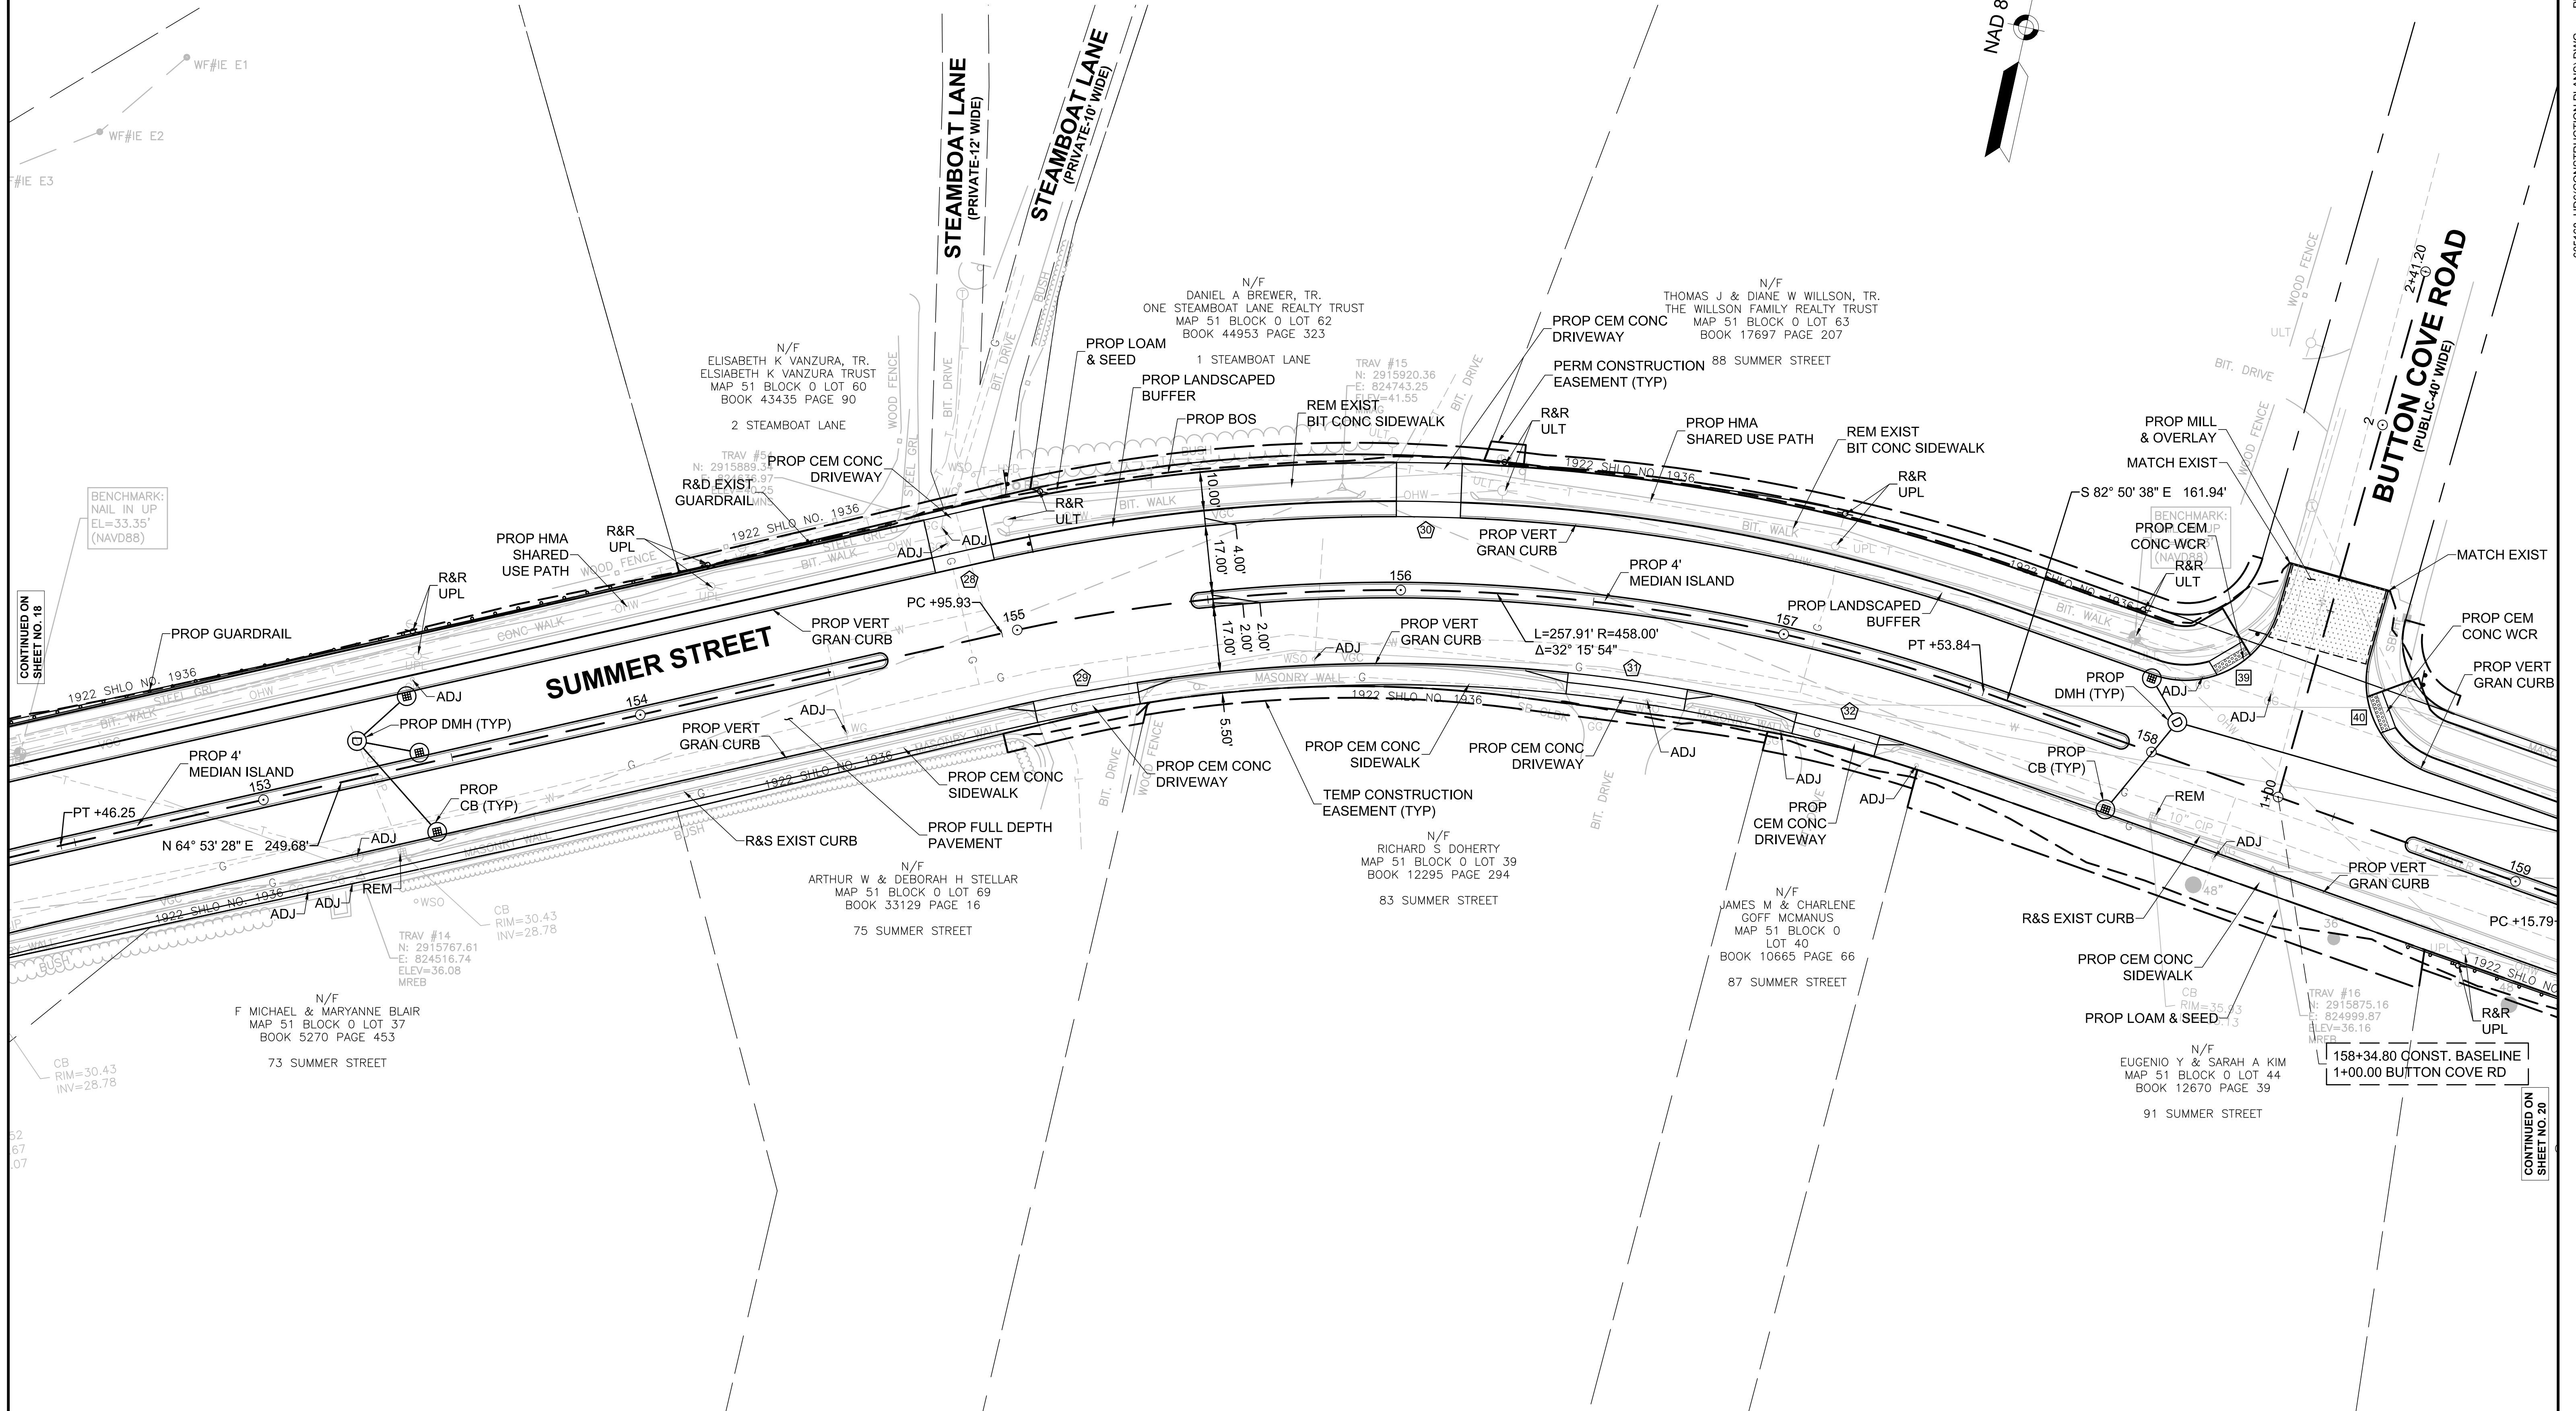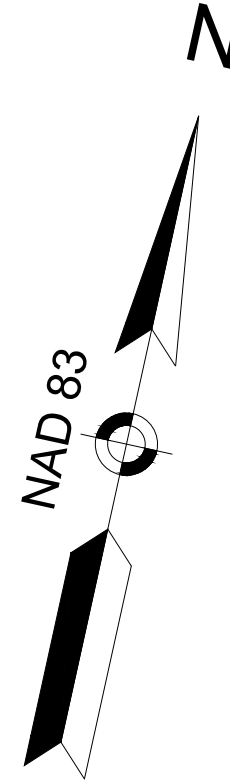

FOR PROFILE: SEE SHEET NO. 36



HIGHWAY GUARD DETAILS

STA 158+79 (RT) TO 160+04 (RT) STEEL W BEAM HIGHWAY GUARD - SINGLE FACED
STA 160+42 (RT) TO 162+05 (RT) STEEL W BEAM HIGHWAY GUARD - SINGLE FACED

TRAFFIC SIGNAL CONDUIT

NONE

WATER SUPPLY ALTERATIONS

SEE BELOW



DRAINAGE DETAILS

SEE BELOW


TOWN OF HINGHAM
ROUTE 3A

STATE	FED. AID PROJ. NO.	SHEET NO.	TOTAL SHEETS
MA	-	20	91
PROJECT FILE NO. 605168			

CONSTRUCTION PLANS

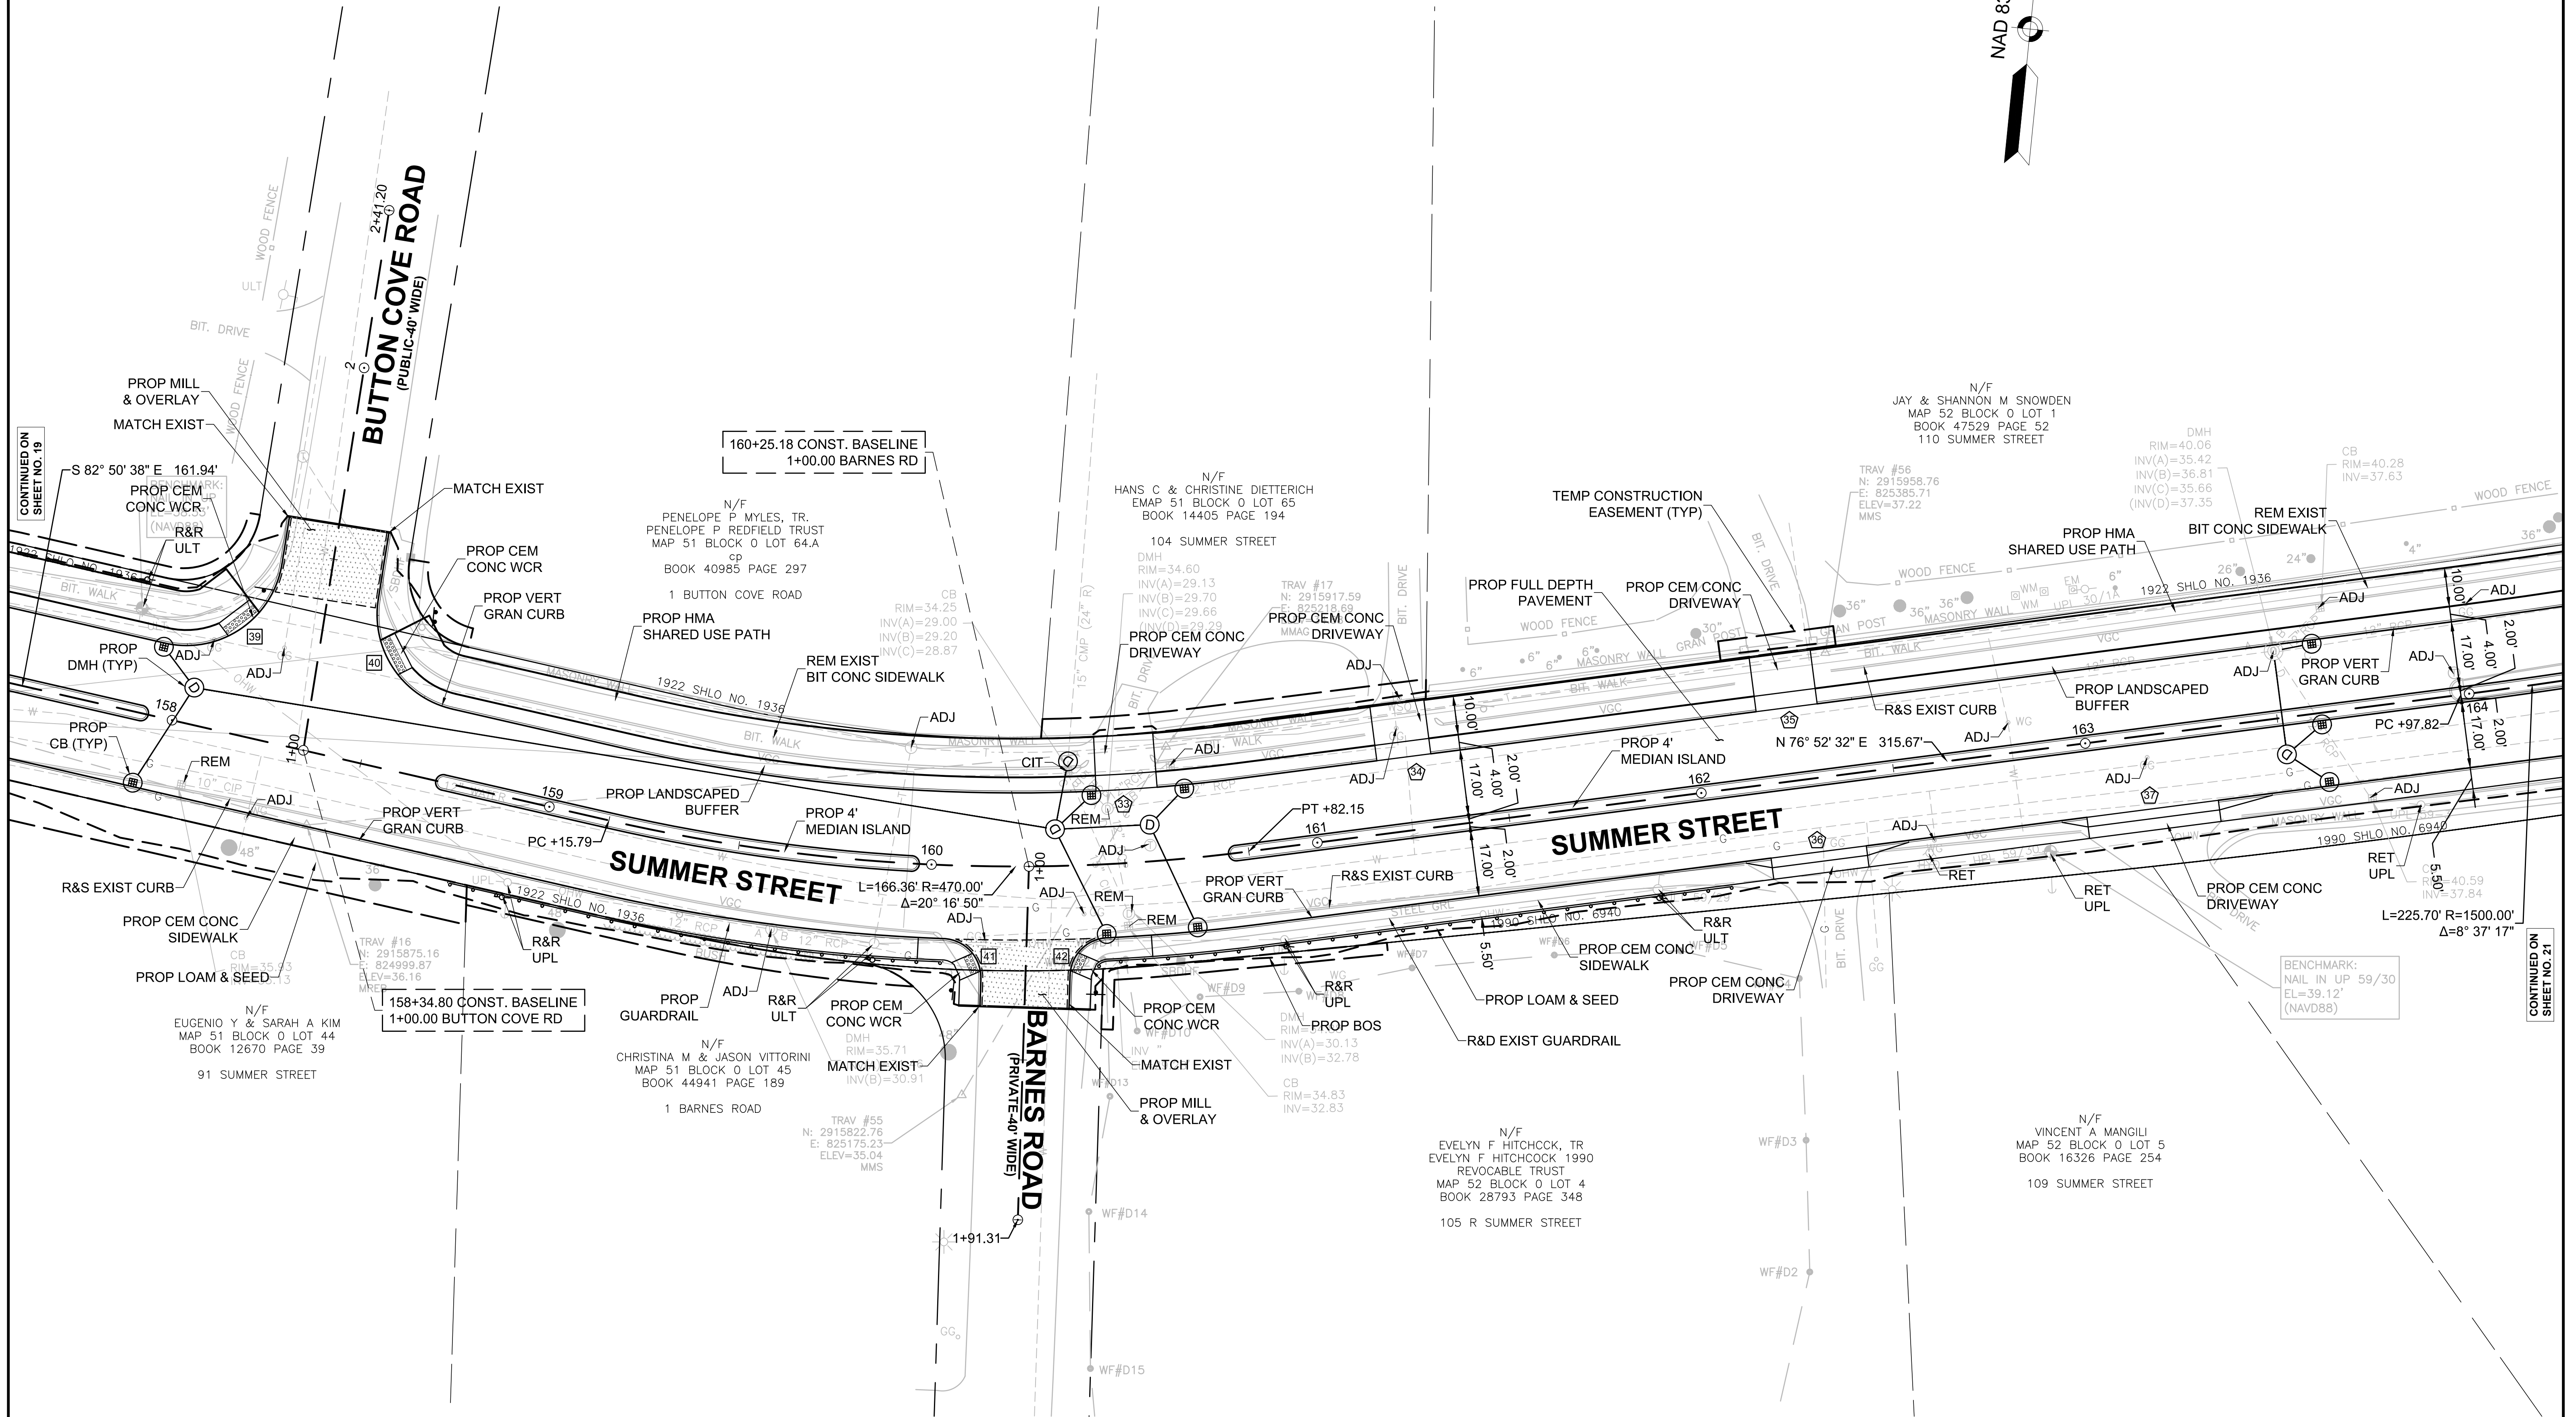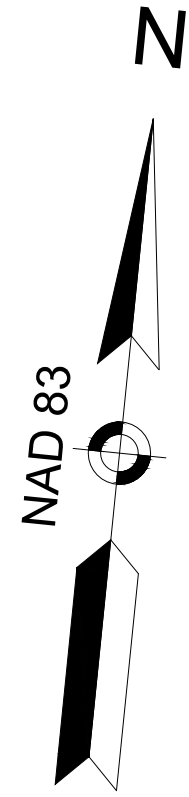

FOR PROFILE: SEE SHEET NO. 37

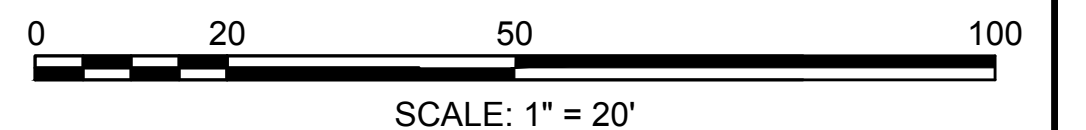

HIGHWAY GUARD DETAILS

NONE

TRAFFIC SIGNAL CONDUIT

SEE BELOW

WATER SUPPLY ALTERATIONS

SEE BELOW


DRAINAGE DETAILS

SEE BELOW

TOWN OF HINGHAM
ROUTE 3A

STATE	FED. AID PROJ. NO.	SHEET NO.	TOTAL SHEETS
MA	-	21	91
PROJECT FILE NO. 605168			

CONSTRUCTION PLANS

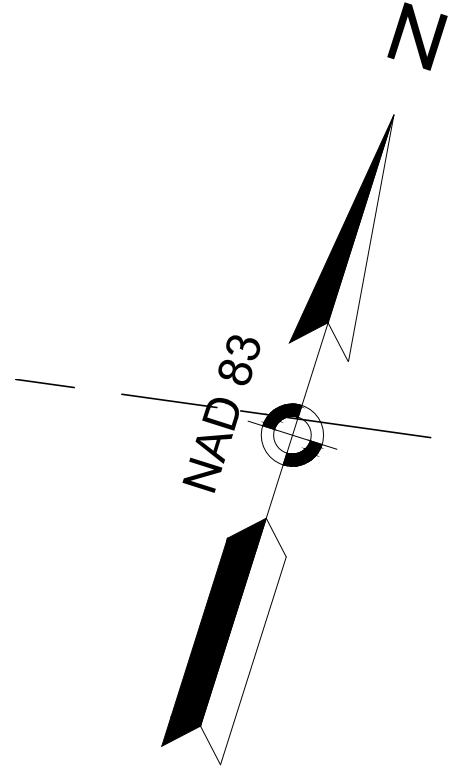


MARTIN'S LANE
(PUBLIC-VARIABLE WIDTH)

N/F
SHANNON M. SNOWDEN
52 BLOCK 0 LOT 1
K 47529 PAGE 52
SUMMER STREET


N/F
DAVID HAMLEN THOMPSON JR
& LARA COGLIANO THOMPSON
MAP 52 BLOCK 0 LOT 3
BOOK 45880 PAGE 292
O SUMMER STREET

CONTINUED ON
SHEET NO. 20

CONTINUED ON
SHEET NO. 22

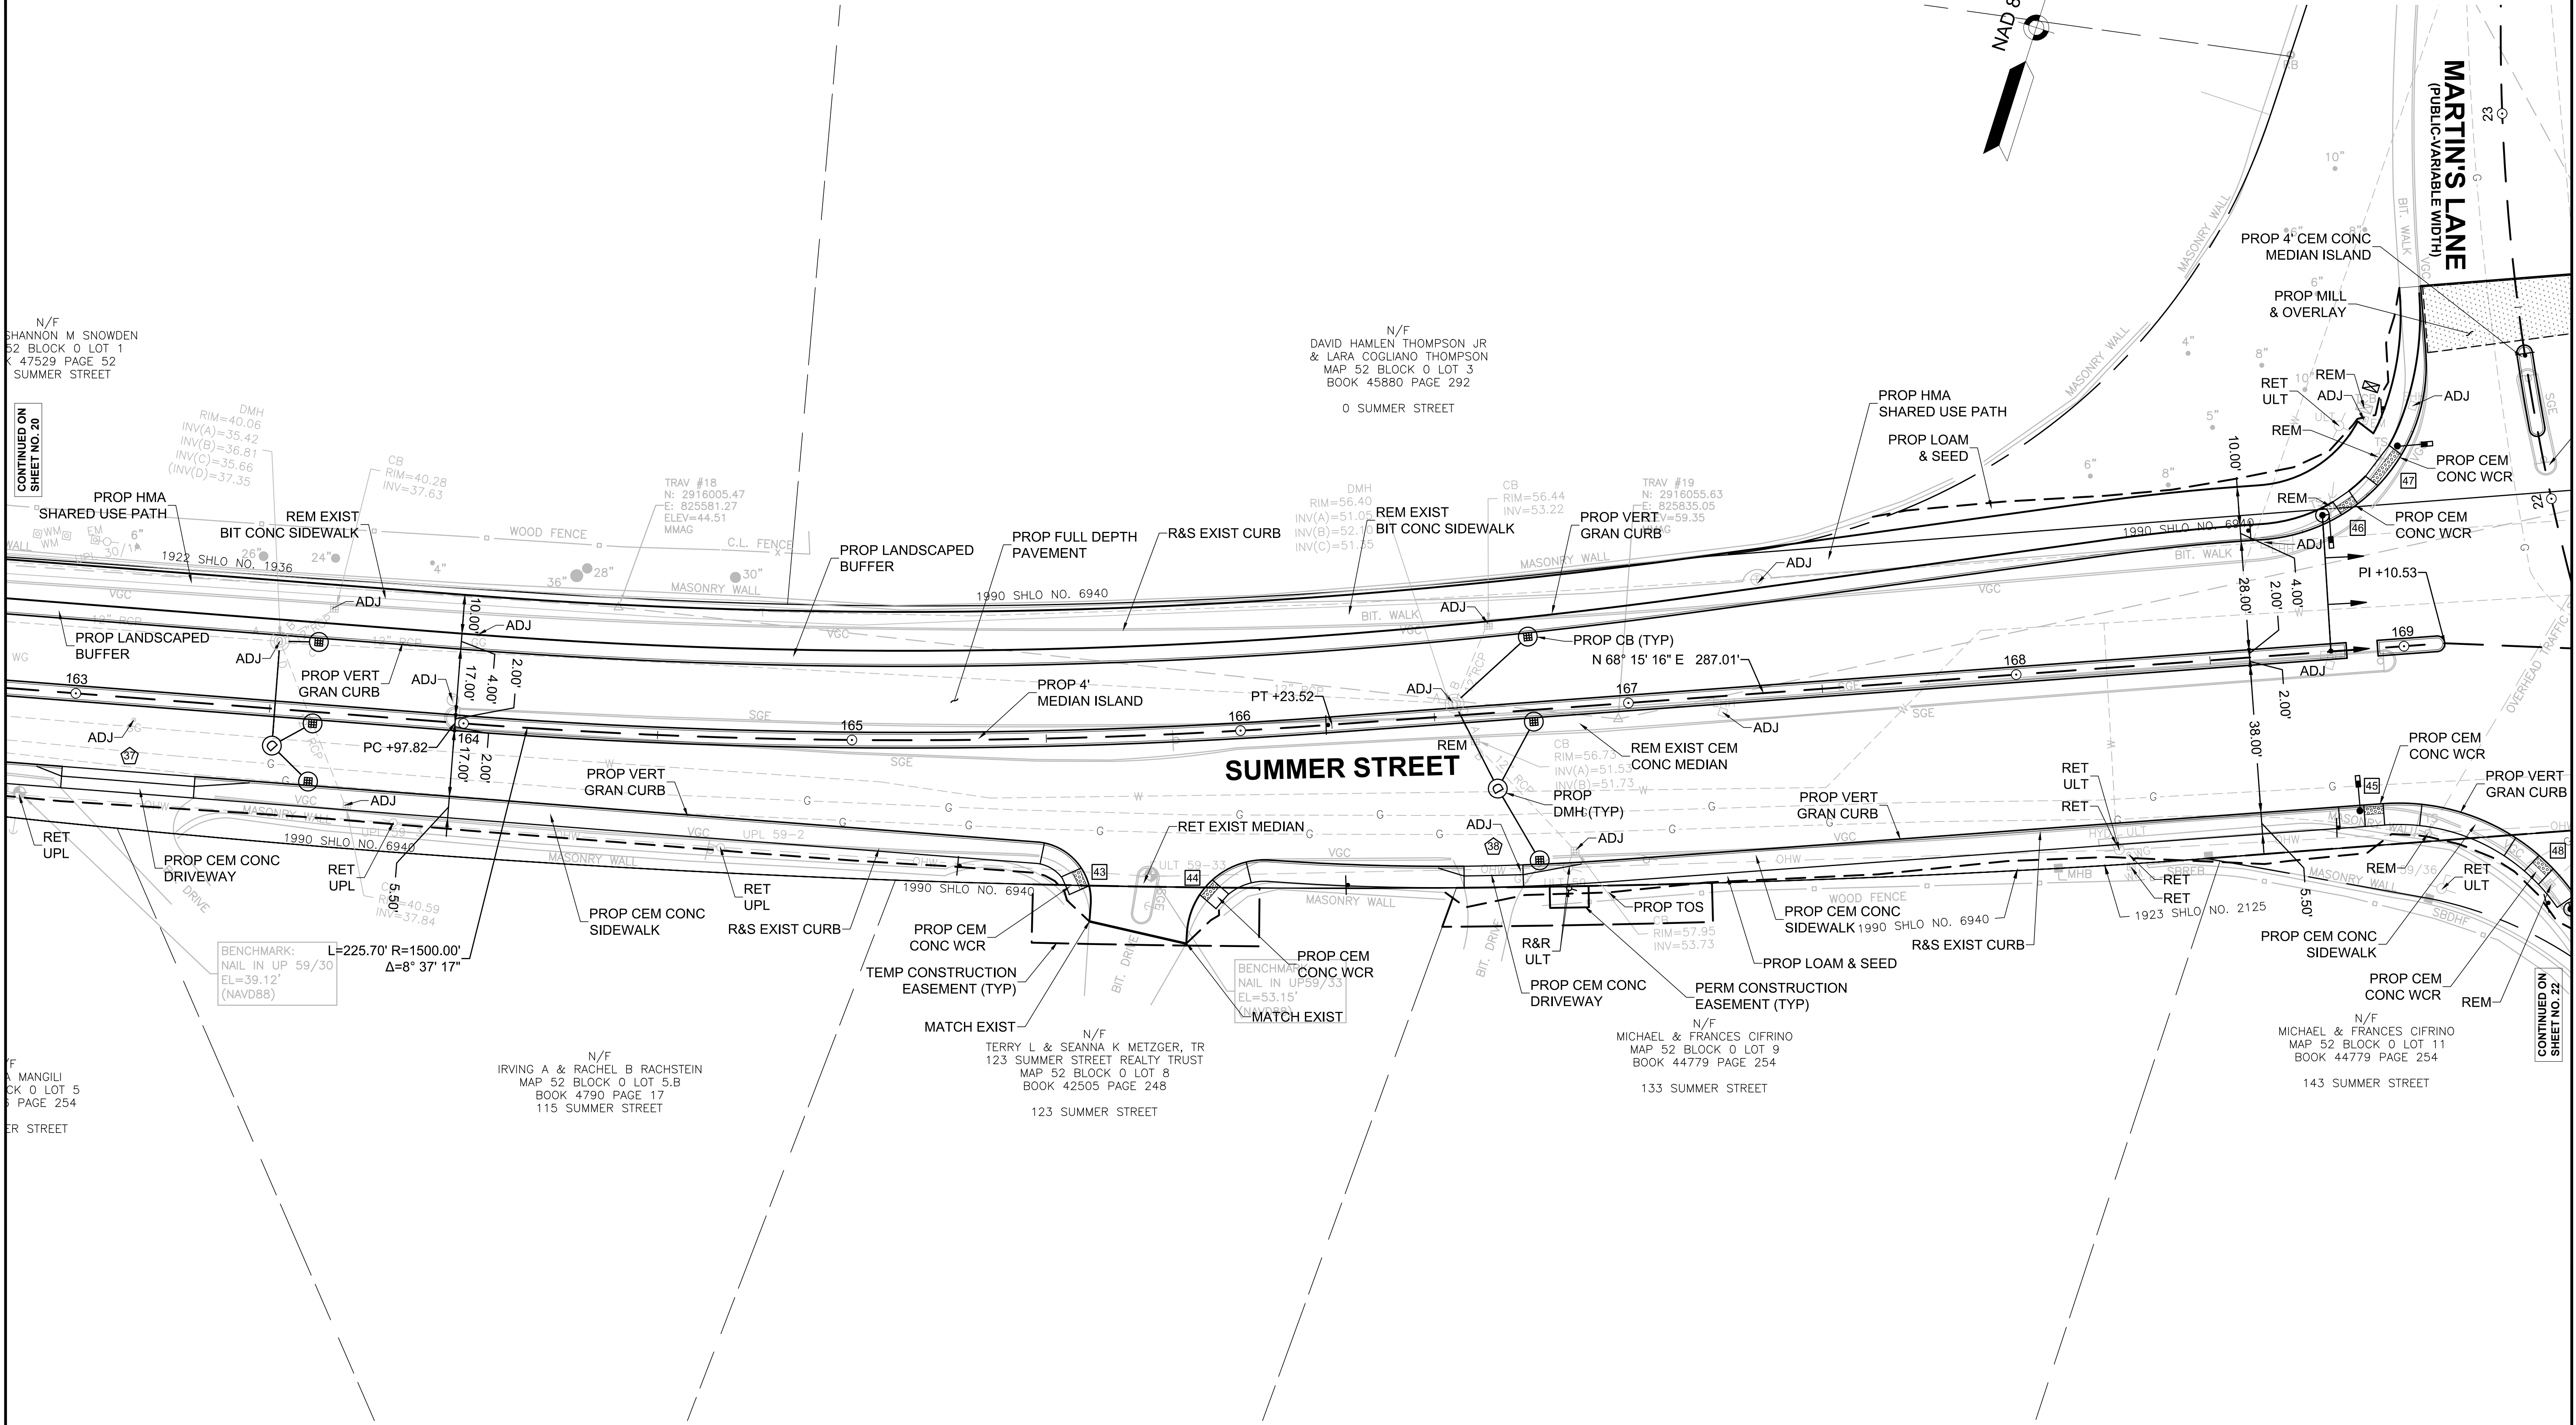

FOR PROFILE: SEE SHEET NO. 38

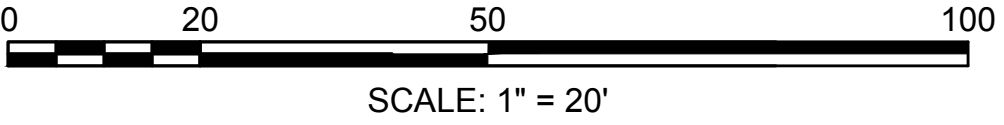

HIGHWAY GUARD DETAILS

NONE

TRAFFIC SIGNAL CONDUIT

SEE BELOW

WATER SUPPLY ALTERATIONS

SEE BELOW


DRAINAGE DETAILS

SEE BELOW

TOWN OF HINGHAM
ROUTE 3A

STATE	FED. AID PROJ. NO.	SHEET NO.	TOTAL SHEETS
MA	-	22	91
PROJECT FILE NO.		605168	

CONSTRUCTION PLANS

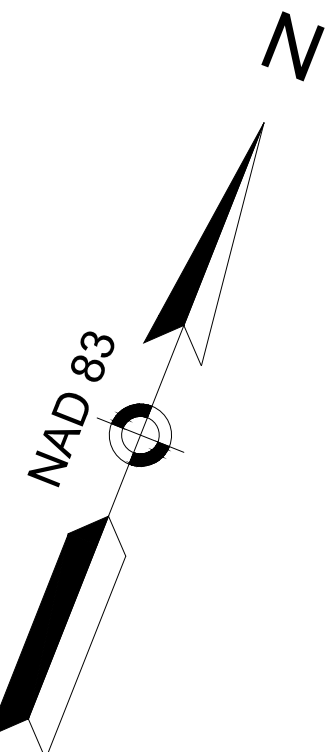

N/F
TOWN OF HINGHAM CONSERVATION
MAP 41 BLOCK 0 LOT 51.A
BOOK 325 PAGE 95
0 ROCKLAND ST

N/F
TOWN OF HINGHAM CONSERVATION
MAP 41 BLOCK 0 LOT 49
BOOK 287 PAGE 135
0 MARTINS LANE

BENCHMARK:
SQUARE CUT IN
CONCRETE SLAND
EL=51.72'
(NAVD88)

ROCKLAND STREET

SUMMER STREET
(PUBLIC-VARIABLE WIDTH)

MARTINS LANE
(PUBLIC-VARIABLE WIDTH)

N/F
MICHAEL & FRANCES CIFRINO
MAP 52 BLOCK 0 LOT 11
BOOK 44779 PAGE 254
143 SUMMER STREET

N/F
JONATHAN SIEGMANN &
KELLEY CASSANDRA
MAP 52 BLOCK 0 LOT 40
BOOK 36117 PAGE 226
144 SUMMER STREET

N/F
FREDERICK P. PETRUCCI
& JOAN M. O'NEILL
MAP 52 BLOCK 0 LOT 41
LC BOOK 345 PAGE 118
4 WINDSOR DRIVE

N/F
FREDERICK P. & JOAN PETRUCCI
MAP 52 BLOCK 0 LOT 42
LC BOOK 381 PAGE 117
11 ROCKLAND STREET



FOR PROFILE: SEE SHEET NO. 39

SCALE: 1" = 20'

CONTINUED ON
SHEET NO. 21


CONTINUED ON
SHEET NO. 23

STA 177+80 (LT) TO 182+99 (LT) STEEL W BEAM HIGHWAY GUARD - SINGLE FACED


NONE

SEE BELOW

SEE BELOW

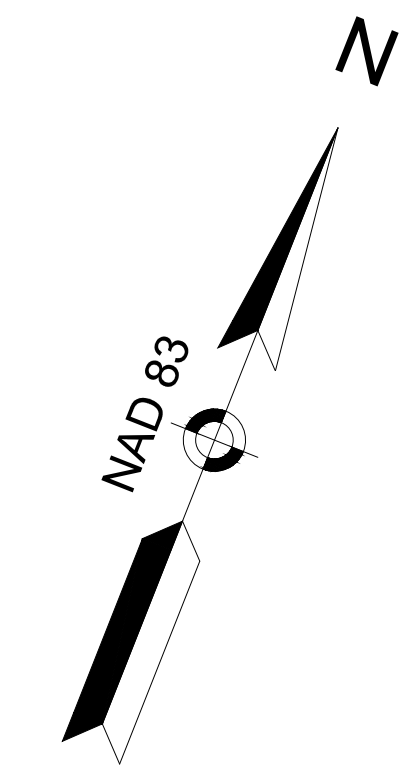

TOWN OF HINGHAM ROUTE 3A

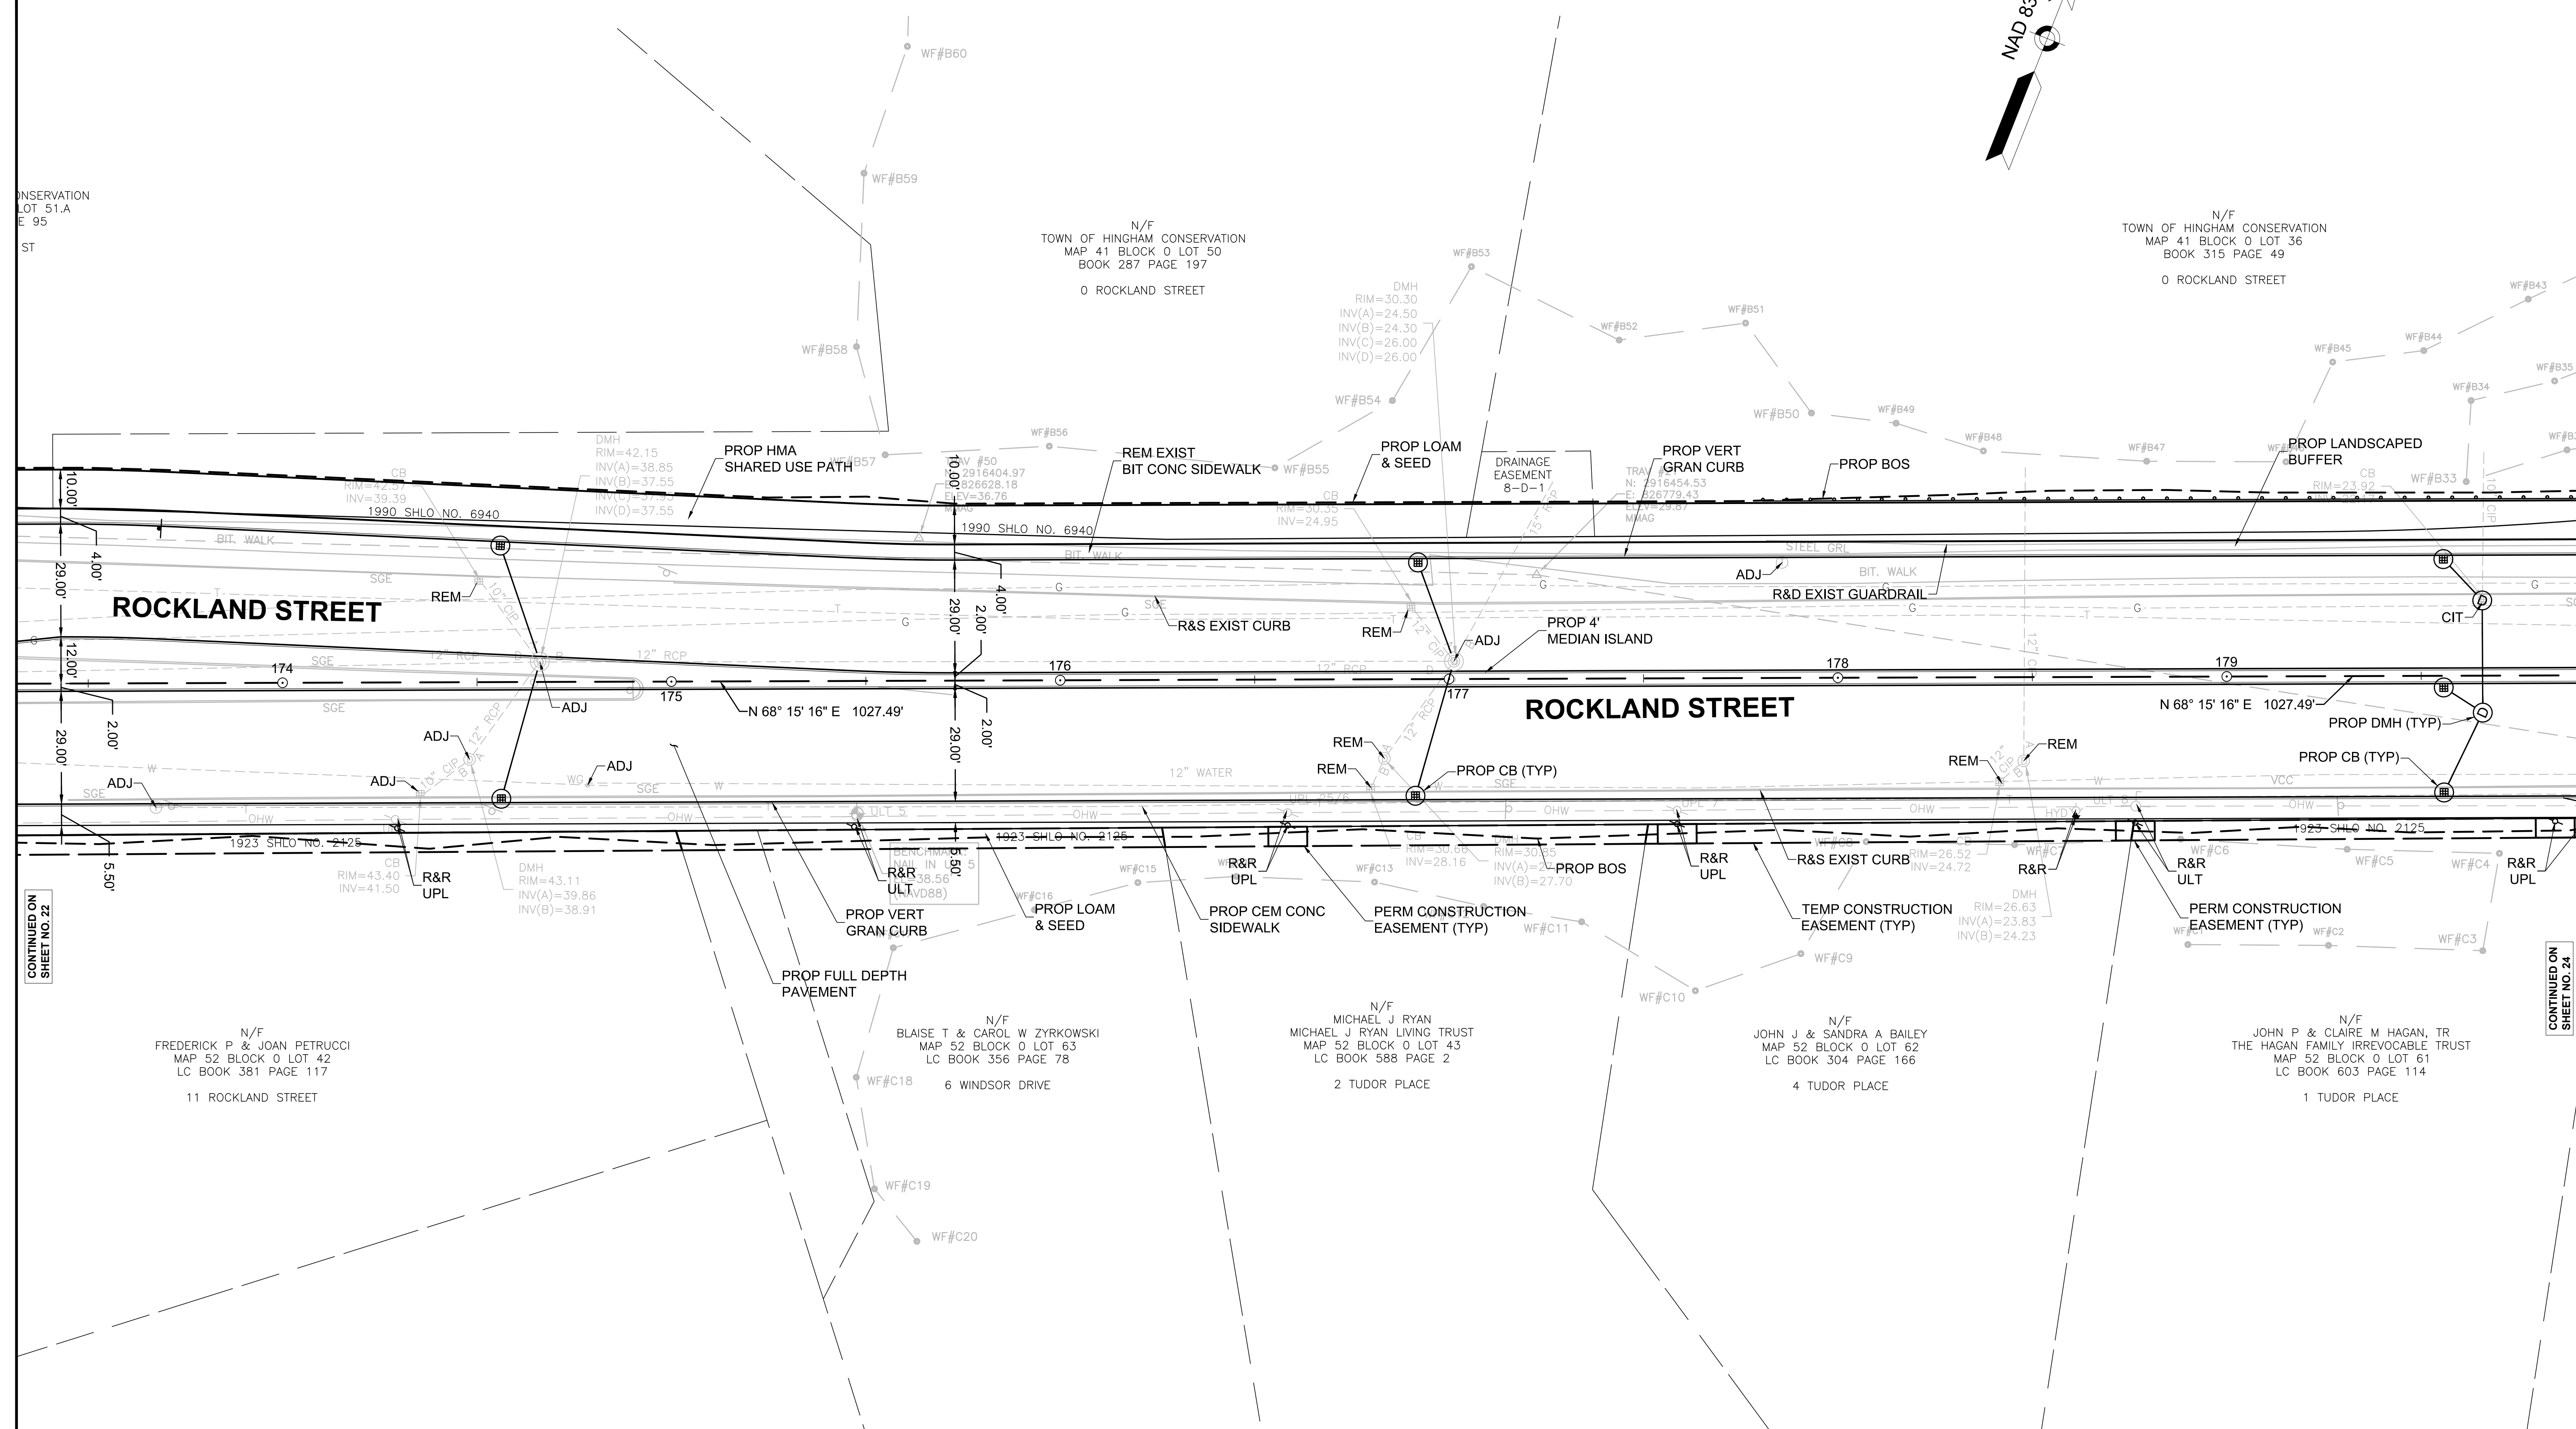


CONSERVATION
LOT 51.A
E 95
ST

N/F
TOWN OF HINGHAM CONSERVATION
MAP 41 BLOCK 0 LOT 36
BOOK 315 PAGE 49
0 ROCKLAND STREET

CONTINUED ON
SHEET NO. 22

CONTINUED ON
SHEET NO. 24

605168_HD6(CONSTRUCTION PLANS).DWG Plotted on 22-Feb-2019 11:42 AM

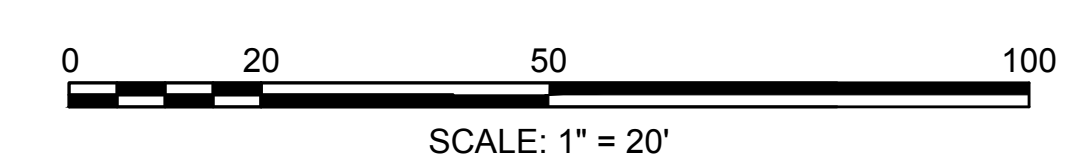

FOR PROFILE: SEE SHEET NO. 40

HIGHWAY GUARD DETAILS

STA 177+80 (LT) TO 182+99 (LT) STEEL W BEAM HIGHWAY GUARD - SINGLE FACED
STA 182+31 (RT) TO 184+23 (RT) STEEL W BEAM HIGHWAY GUARD - SINGLE FACED

TRAFFIC SIGNAL CONDUIT

NONE

WATER SUPPLY ALTERATIONS

SEE BELOW


DRAINAGE DETAILS

SEE BELOW

TOWN OF HINGHAM
ROUTE 3A


STATE	FED. AID PROJ. NO.	SHEET NO.	TOTAL SHEETS
MA	-	24	91
PROJECT FILE NO.		605168	

CONSTRUCTION PLANS

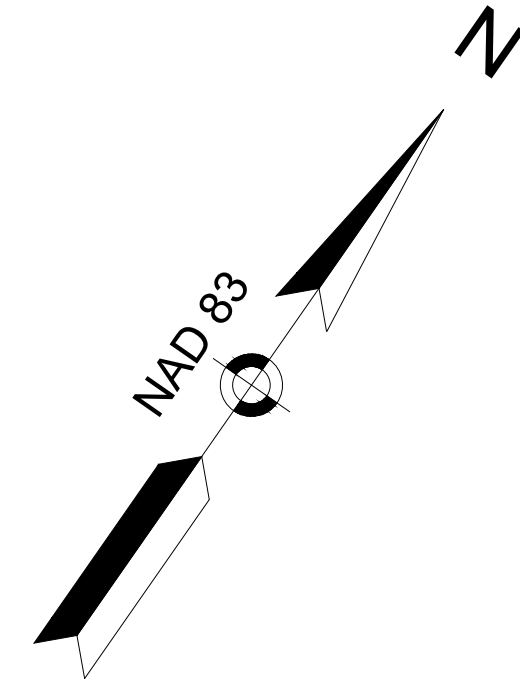


CONTINUED ON
SHEET NO. 23

CONTINUED ON
SHEET NO. 25

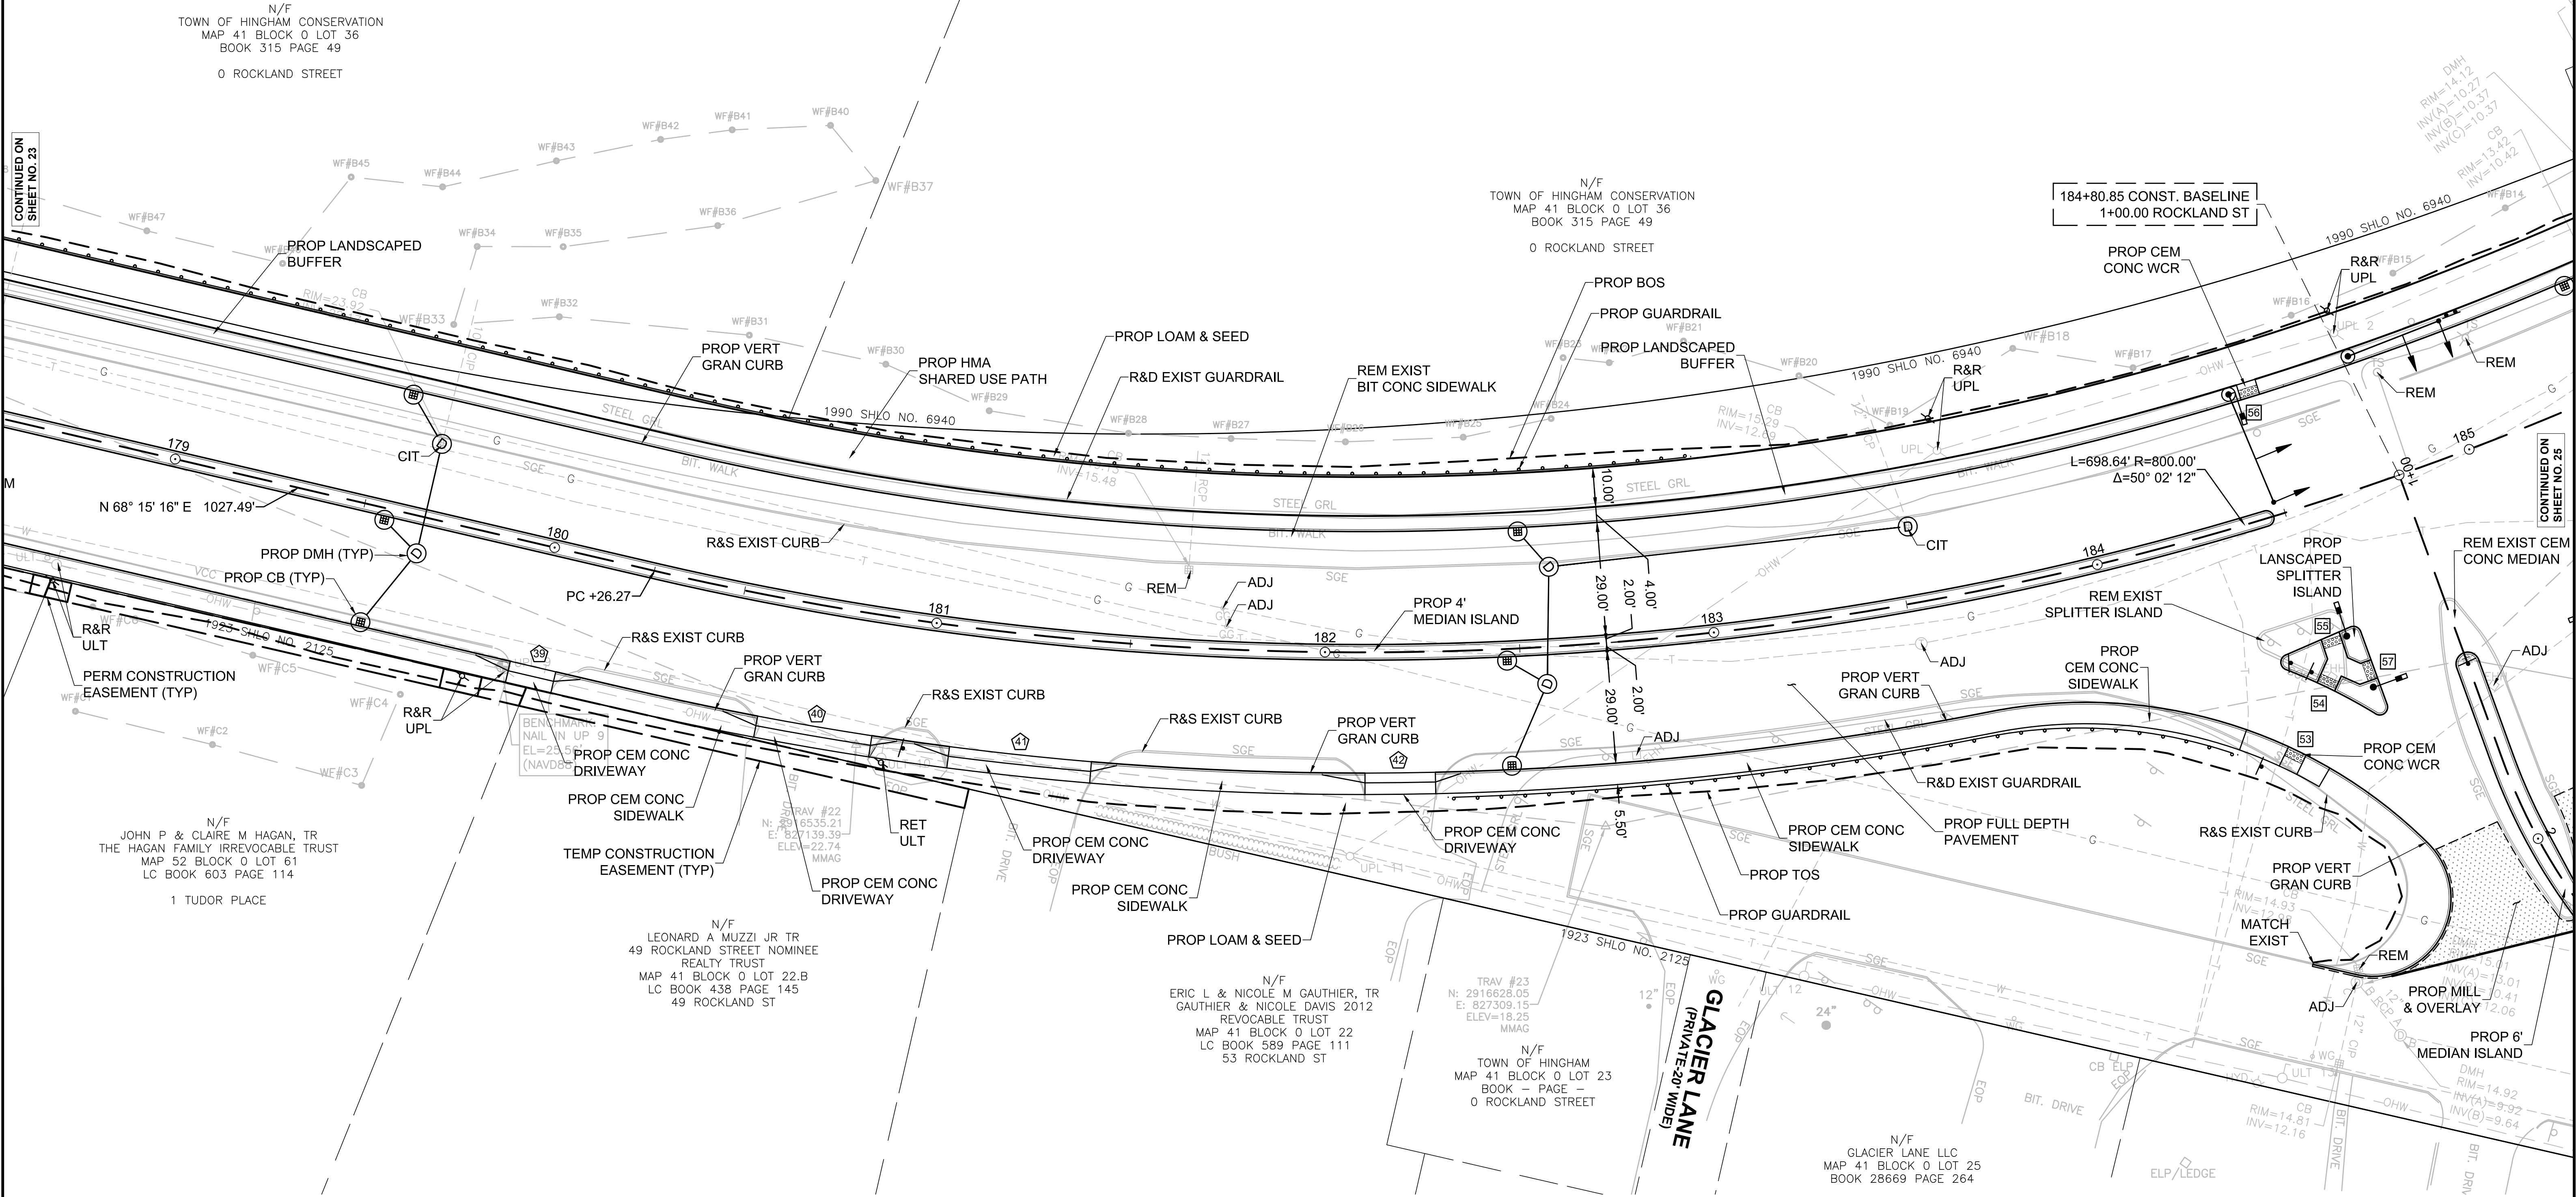

FOR PROFILE: SEE SHEET NO. 41

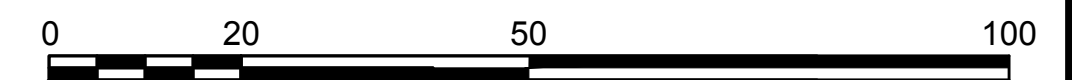

SCALE: 1" = 20'


STA 182+31 (RT) TO 184+23 (RT) STEEL W BEAM HIGHWAY GUARD - SINGLE FACED
STA 186+73 (LT) TO 188+34 (LT) STEEL W BEAM HIGHWAY GUARD - SINGLE FACED
STA 185+53 (RT) TO 188+64 (RT) STEEL W BEAM HIGHWAY GUARD - SINGLE FACED

NONE

SEE BELOW

SEE BELOW

STATE	FED. AID PROJ. NO.	SHEET NO.	TOTAL SHEETS
MA	-	25	91
PROJECT FILE NO.		605168	

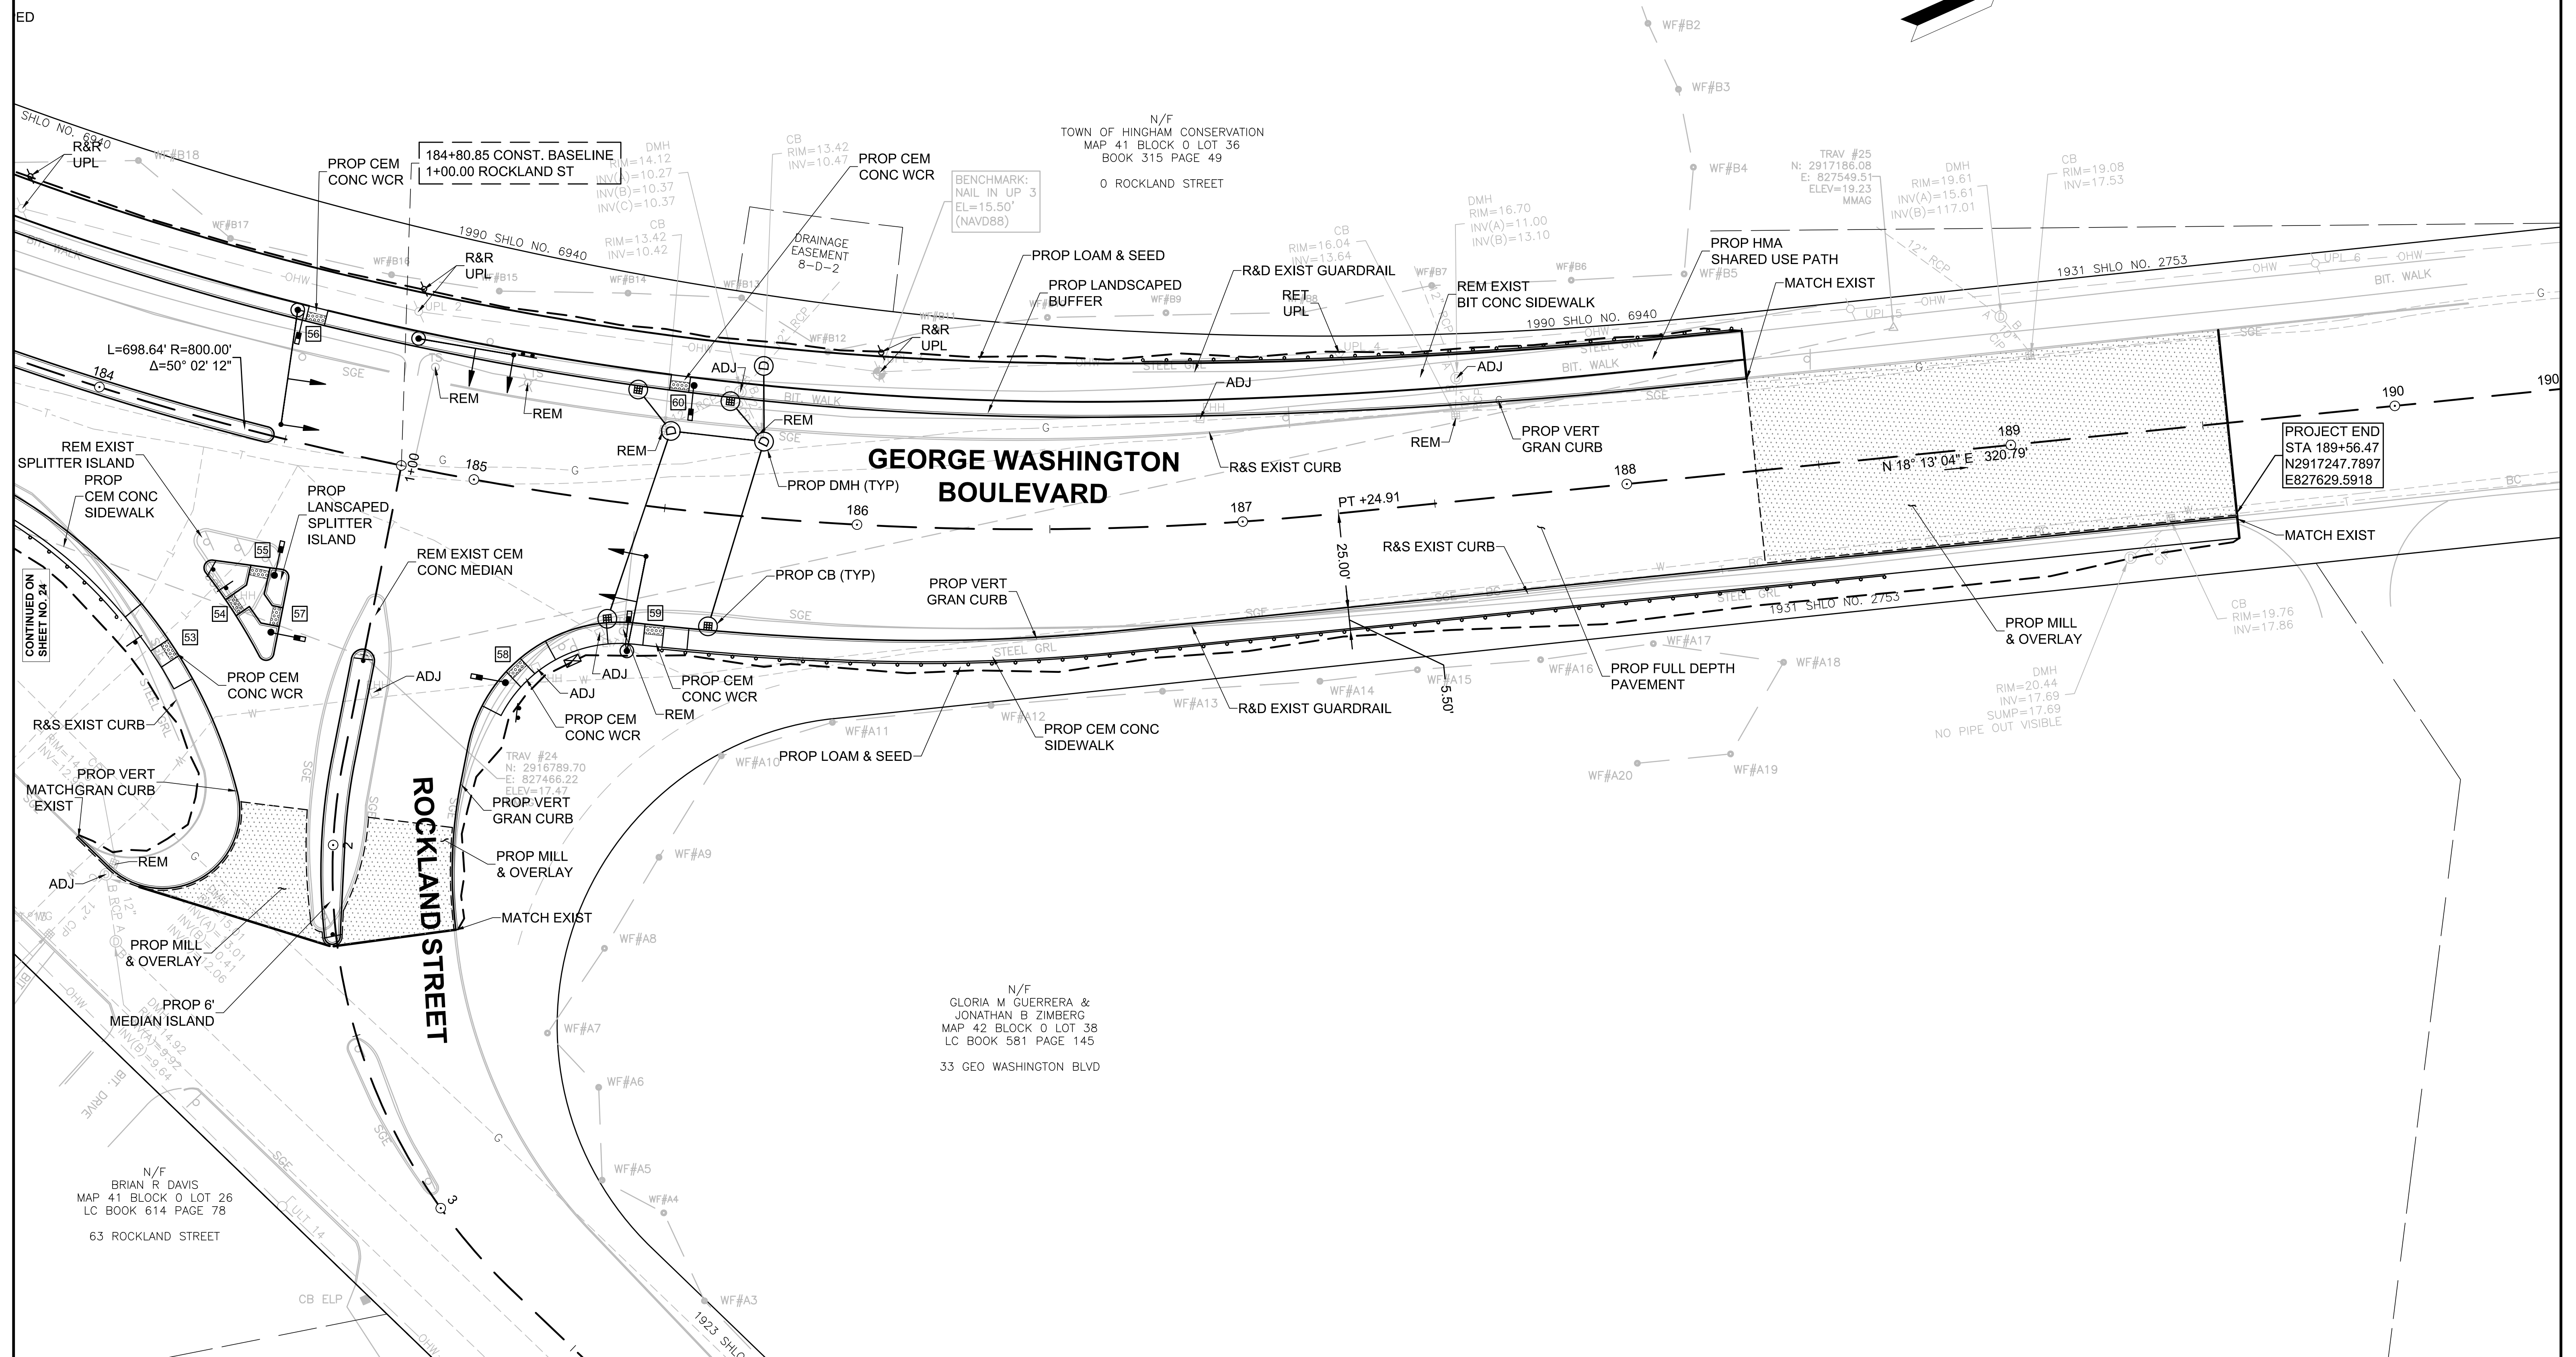

SCALE: 1" = 20'